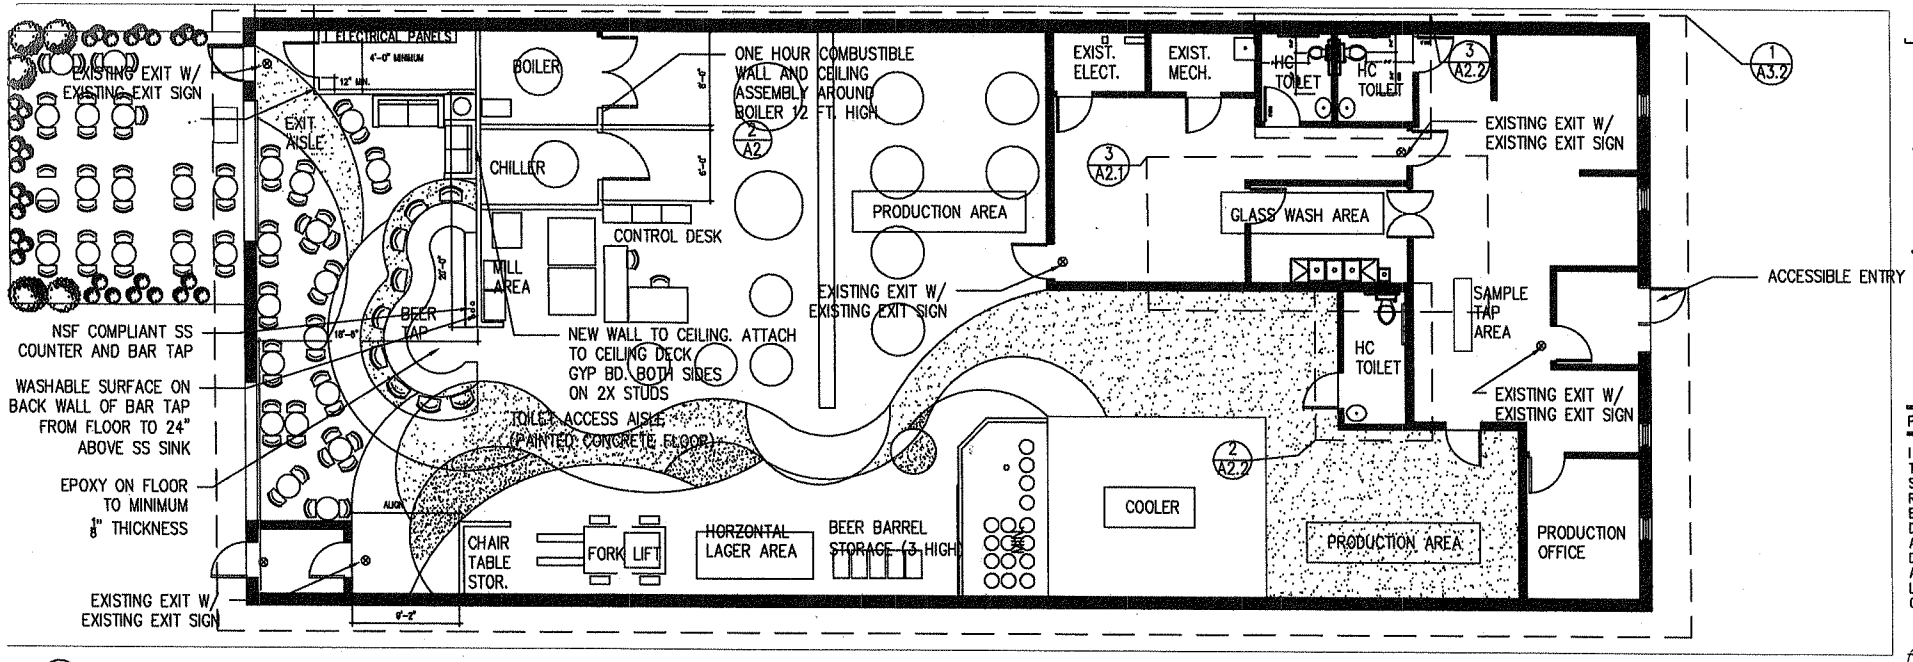

1 A2.1 A-2 OCCUPANCY FLOOR PLAN
3/32"=1'-0"

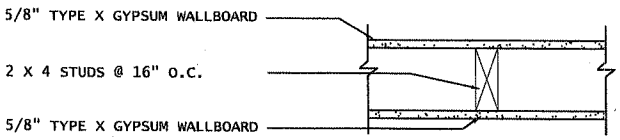

NOTE: USE 3/4 HOUR RATED DOOR ASSEMBLY.

ALL DUCTS WHICH PASS THROUGH CONSTRUCTION ARE REQUIRED TO HAVE A FIRE-RESISTANCE RATING OF ONE HOUR MUST BE PROVIDED WITH FIRE DAMPERS UNLESS:
THE OPENINGS FOR THE VENTILATION DUCTS DO NOT EXCEED THREE SQUARE FEET IN AREA; OR THE DUCT IS PROTECTED ON BOTH SIDES OF THE PARTITION FOR A DISTANCE EQUAL TO THE MAXIMUM DUCT DIMENSION BY A SLEEVE AFFORDING ONE HOUR FIRE SEPARATION FOR SUCH HORIZONTAL DISTANCE.

ALL PERFORATIONS SHALL BE PROTECTED WITH FIRE STOPPING MATERIAL.

2 A2.1 ONE HOUR COMBUSTIBLE WALL ASSEMBLIES
NTS

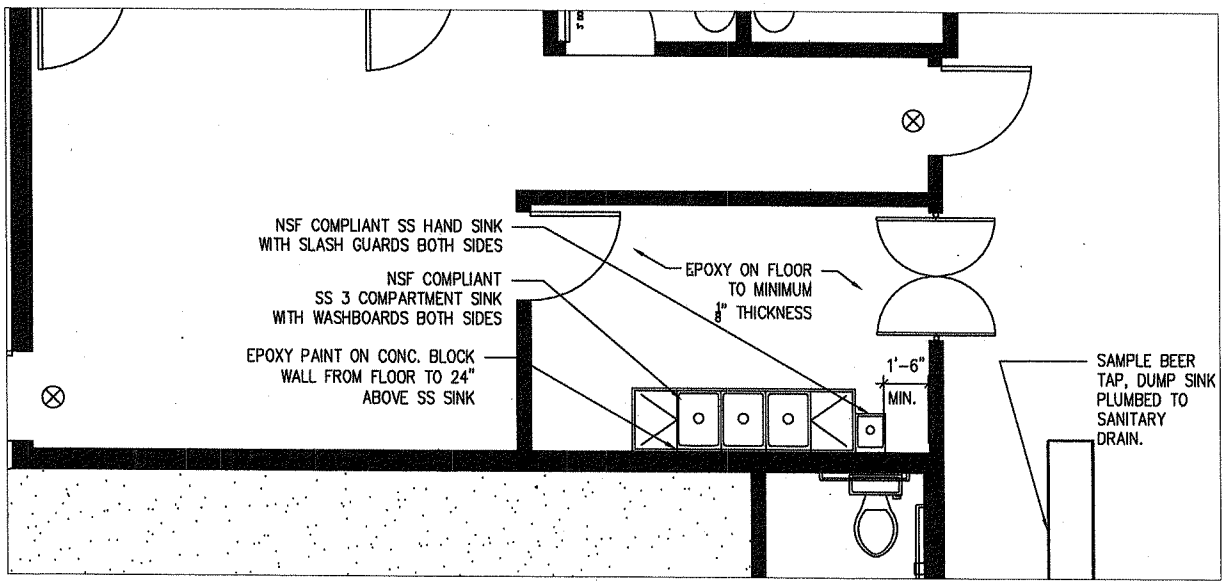

3 A2.1 GLASS WASH AREA
NTS

LADOUCEUR ARCHITECTURE & DESIGN
210 N. SECOND ST. #304 MINNEAPOLIS MN 55401
612. 760. 1643
Janis@LAandD.com

PROJECT NO. 03.2011

I HEREBY CERTIFY THAT THIS PLAN, SPECIFICATION, OR REPORT WAS PREPARED BY ME OR UNDER MY DIRECT SUPERVISION, AND THAT I AM A DULY REGISTERED ARCHITECT UNDER THE LAWS OF THE STATE OF MINNESOTA.

JANIS LADOUCEUR
PRINTED NAME
DATE: 12/05/11 REG. NO.: 23556

REVISIONS

HARRIET BREWING
3036 MINNEHAHA AVE.
MINNEAPOLIS
MN

CD

PROPOSED FLOOR PLANS

DRAWN/CHECKED BY: JL
DATE: 11/30/11

A2.1