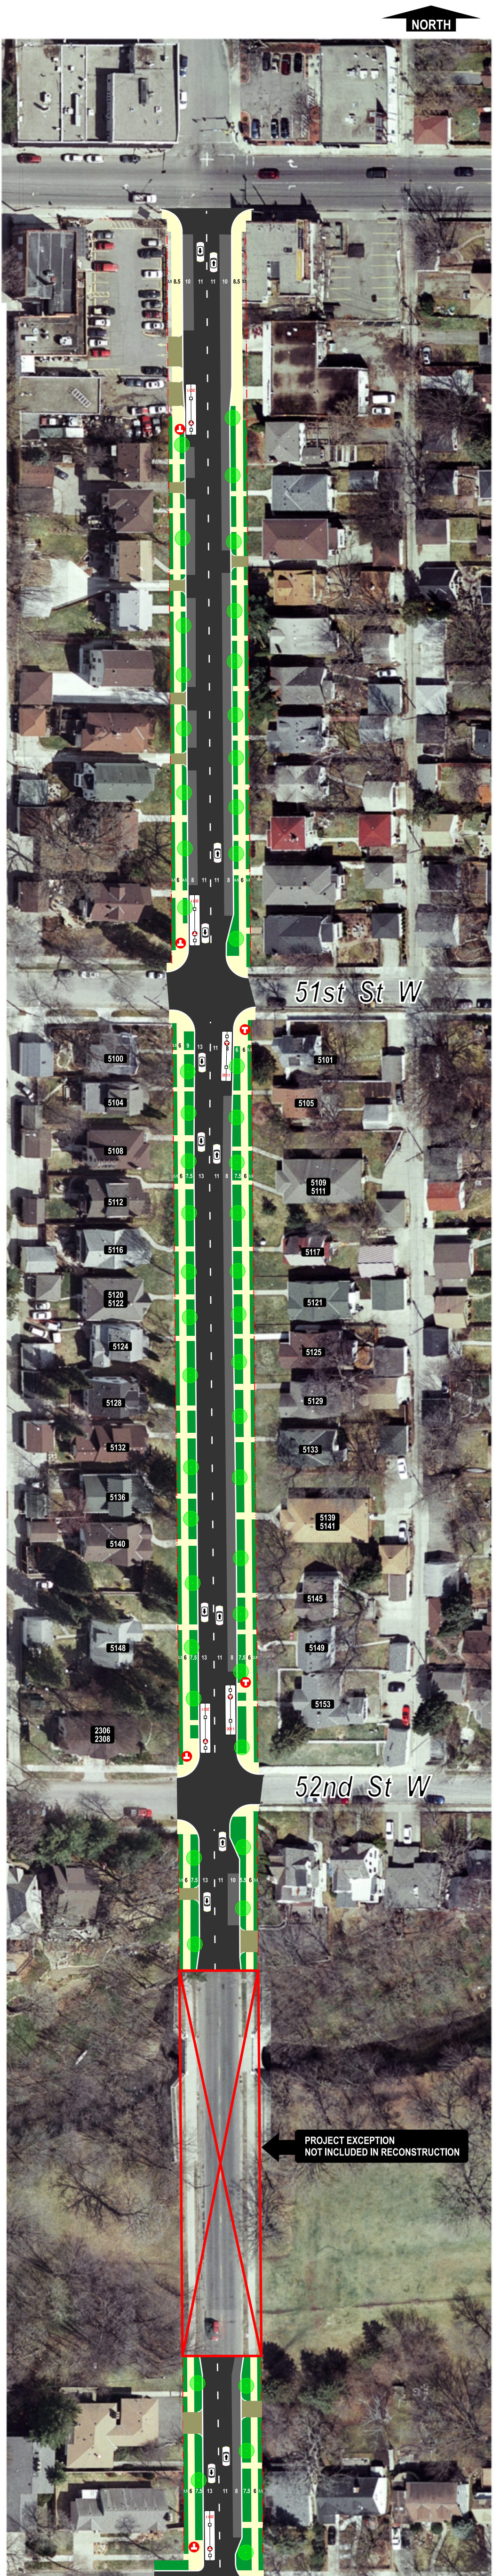
NORTH
51st St W
5100
5101
5104
5105
5108
5109
5111
5112
5116
5117
5120
5122
5121
5124
5125
5128
5129
5132
5133
5136
5139
5141
5140
5145
5148
5149
5153
2306
2308
52nd St W
PROJECT EXCEPTION
NOT INCLUDED IN RECONSTRUCTION

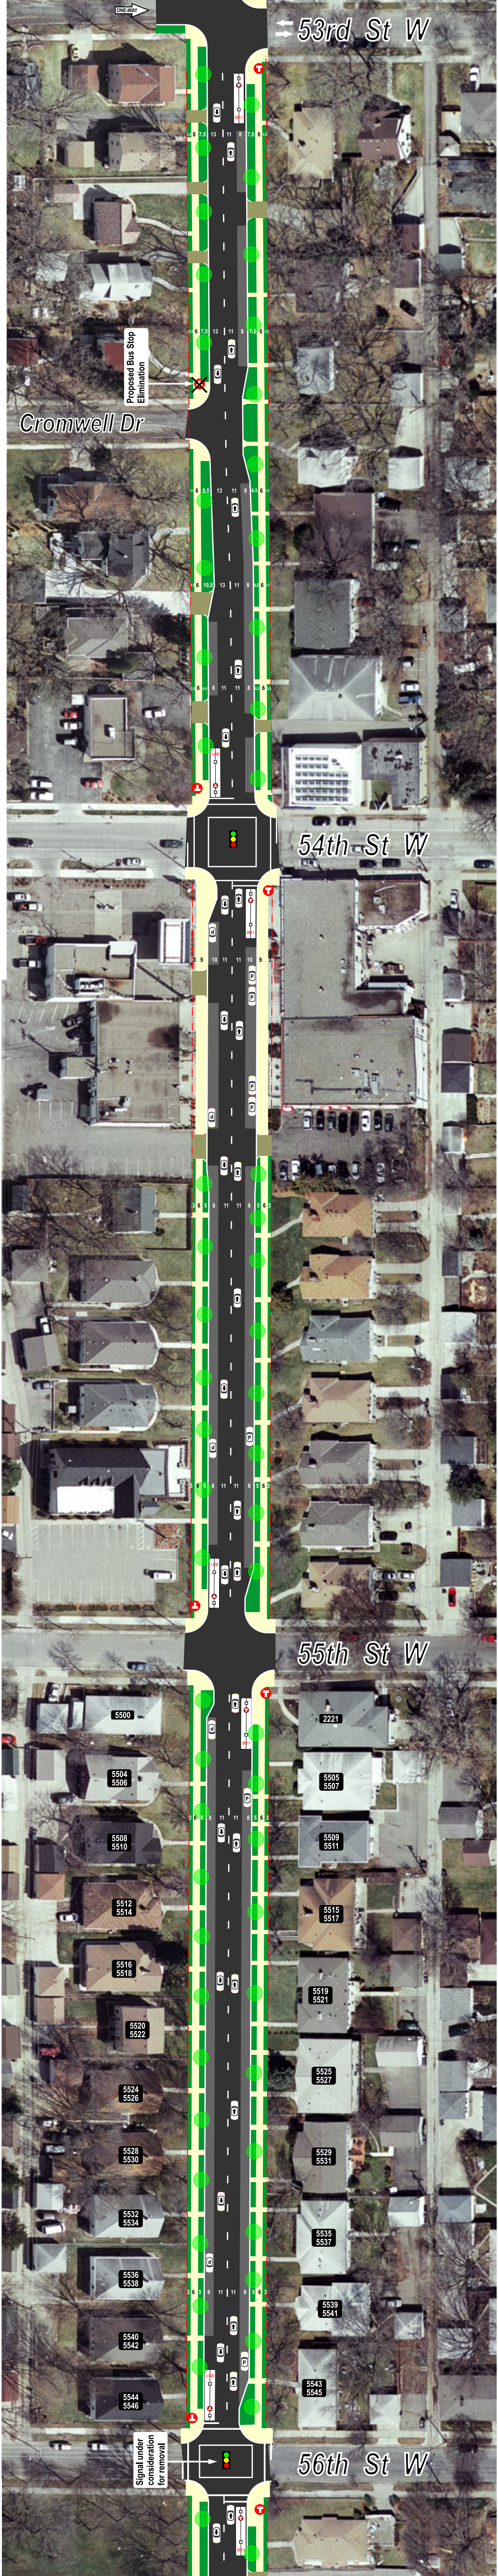
ONE-WAY
53rd St W
Proposed Bus Stop Elimination
Cromwell Dr
54th St W
55th St W
5500
2221
5504
5506
5505
5507
5508
5510
5509
5511
5512
5514
5515
5517
5516
5518
5519
5521
5520
5522
5525
5527
5524
5526
5529
5531
5528
5530
5532
5534
5535
5537
5536
5538
5539
5541
5540
5542
5543
5545
5544
5546
Signal under consideration for removal
56th St W

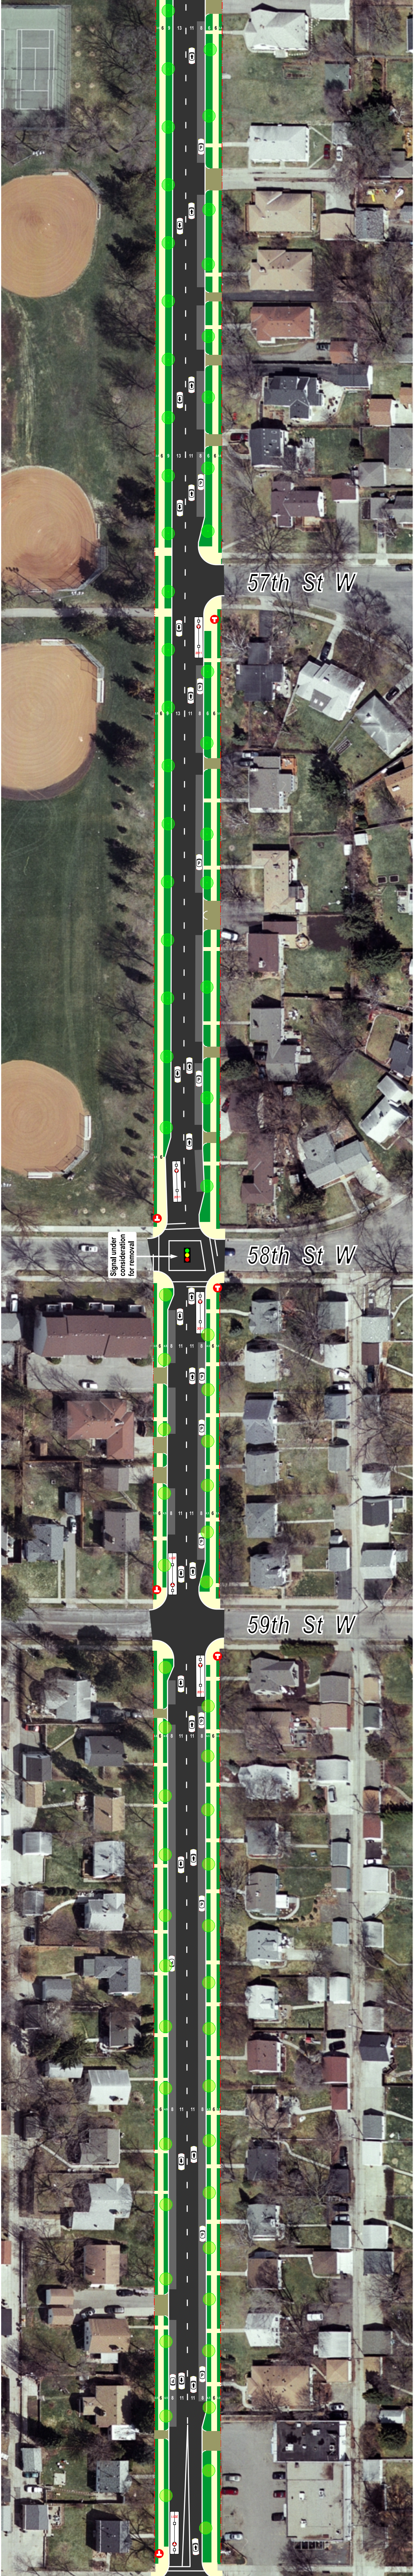
57th St W
Signal under consideration for removal
58th St W
59th St W

Penn Avenue South Paving Project - Layout 3

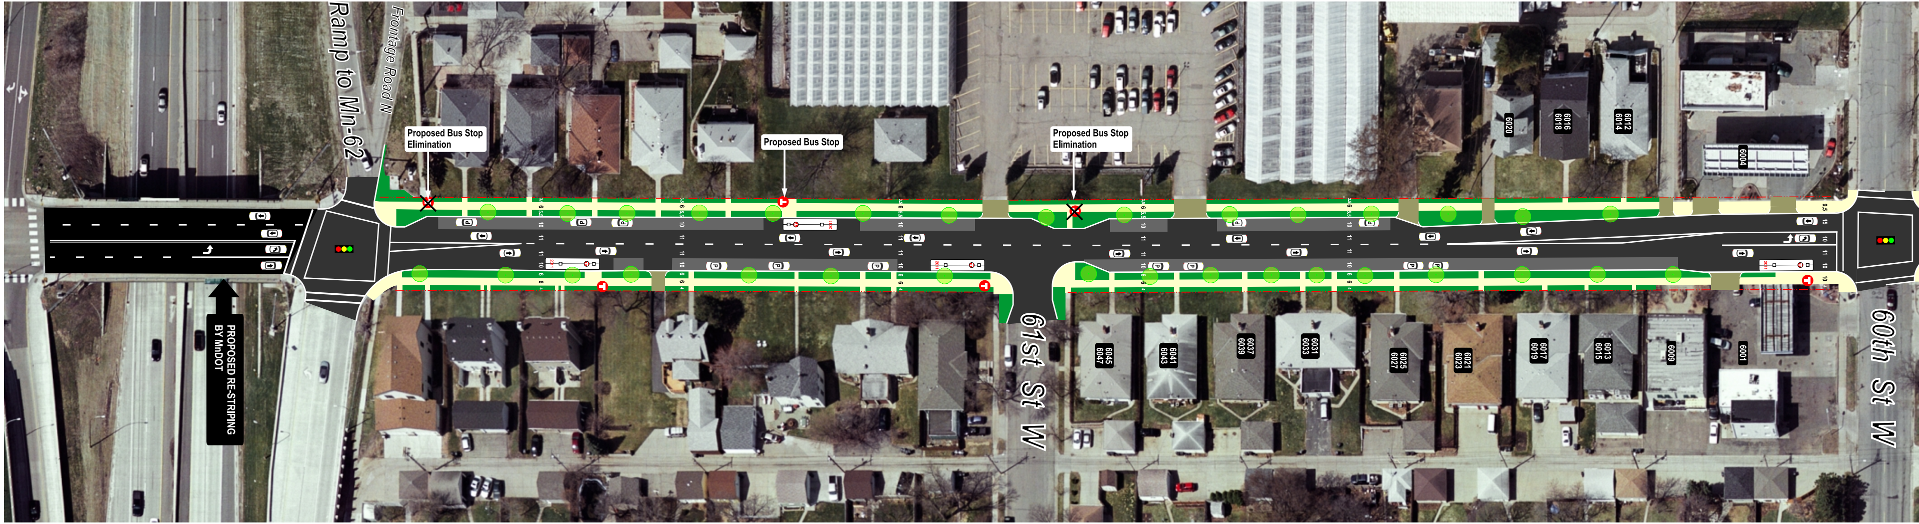
Ramp to Mn-62
Frontage Road N
Proposed Bus Stop Elimination
Proposed Bus Stop
Proposed Bus Stop Elimination
PROPOSED RE-STRIPING BY MnDOT
61st St W
60th St W
6004
6012
6014
6016
6018
6020
6001
6009
6013
6015
6017
6019
6021
6023
6025
6027
6031
6033
6037
6039
6041
6043
6045
6047

March 15, 2012
Revised: March 23, 2012

LEGEND

🚦	Existing Signal
▬	Proposed Parking

IMPORTANT NOTE:
The illustrated parking lane width and curb reaction distance are each subject to 2-foot changes depending on the variance process outcome.