Exhibit 6

BKV GROUP

Architecture
Interior Design
Landscape Architecture
Engineering

**Boarman Kroos Vogel** Group Inc.

222 North Second Street
Minneapolis MN 55401
Telephone: 612-339-3752
Facsimile: 612-339-6212
www.bkvgroup.com

520 SECOND STREET

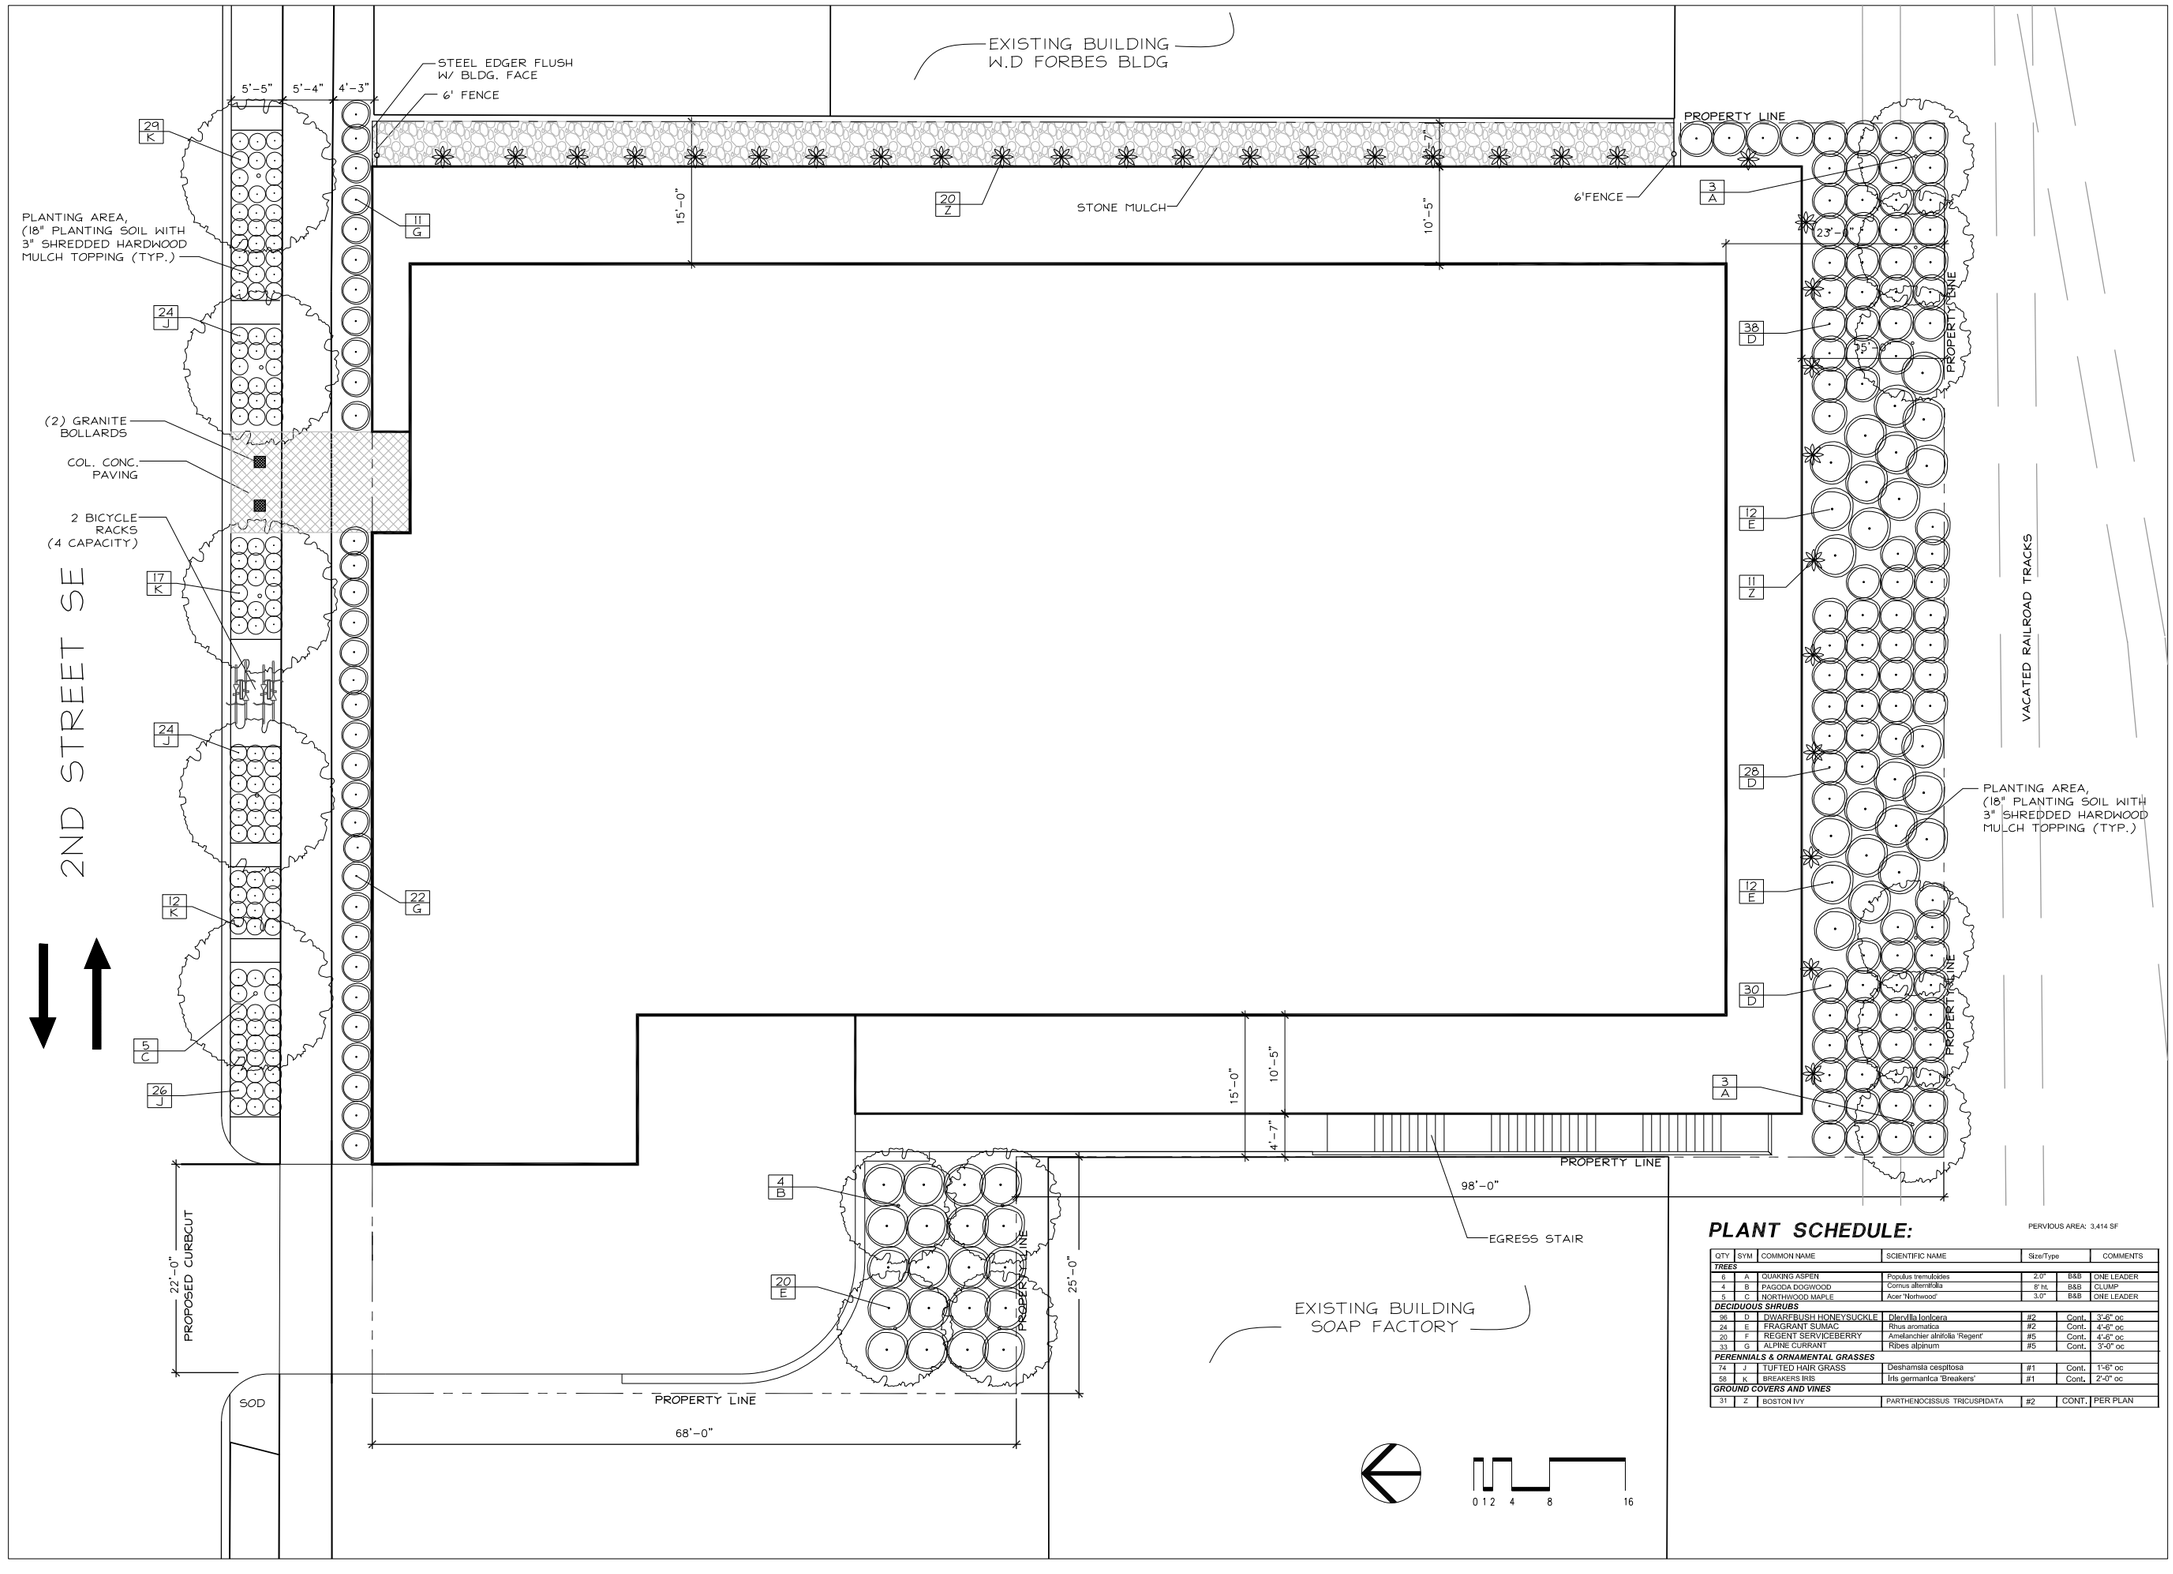


## PLANT SCHEDULE:

PERVIOUS AREA: 3,414 SF

| QTY | SYM | COMMON NAME | SCIENTIFIC NAME | Size/Type | | COMMENTS |
|---|---|---|---|---|---|---|
| ***TREES*** | | | | | | |
| 6 | A | QUAKING ASPEN | Populus tremuloides | 2.0" | B&B | ONE LEADER |
| 4 | B | PAGODA DOGWOOD | Cornus alternifolia | 8' ht. | B&B | CLUMP |
| 5 | C | NORTHWOOD MAPLE | Acer 'Northwood' | 3.0" | B&B | ONE LEADER |
| ***DECIDUOUS SHRUBS*** | | | | | | |
| 96 | D | DWARFBUSH HONEYSUCKLE | Diervilla lonicera | #2 | Cont. | 3'-6" oc |
| 24 | E | FRAGRANT SUMAC | Rhus aromatica | #2 | Cont. | 4'-6" oc |
| 20 | F | REGENT SERVICEBERRY | Amelanchier alnifolia 'Regent' | #5 | Cont. | 4'-6" oc |
| 33 | G | ALPINE CURRANT | Ribes alpinum | #5 | Cont. | 3'-0" oc |
| ***PERENNIALS & ORNAMENTAL GRASSES*** | | | | | | |
| 74 | J | TUFTED HAIR GRASS | Deshamsia cespitosa | #1 | Cont. | 1'-6" oc |
| 58 | K | BREAKERS IRIS | Iris germanica 'Breakers' | #1 | Cont. | 2'-0" oc |
| ***GROUND COVERS AND VINES*** | | | | | | |
| 31 | Z | BOSTON IVY | PARTHENOCISSUS TRICUSPIDATA | #2 | CONT. | PER PLAN |

| REVISIONS | No. | DATE |
|---|---|---|
| | | |
| | | |
| | | |
| | | |
| | | |
| | | |

| | |
|---|---|
| DATE | 05-14-10 |
| DRAWN BY | |
| CHECKED BY | |
| COMMISSION NO. | 1615.01 |

SITE/LANDSCAPE PLAN

**L100**

© 2007 BKV Group, Inc.

Exhibit 6

BKV GROUP

Architecture
Interior Design
Landscape Architecture
Engineering

**Boarman Kroos Vogel** Group Inc.

222 North Second Street
Minneapolis MN 55401
Telephone: 612-339-3752
Facsimile: 612-339-6212
www.bkvgroup.com

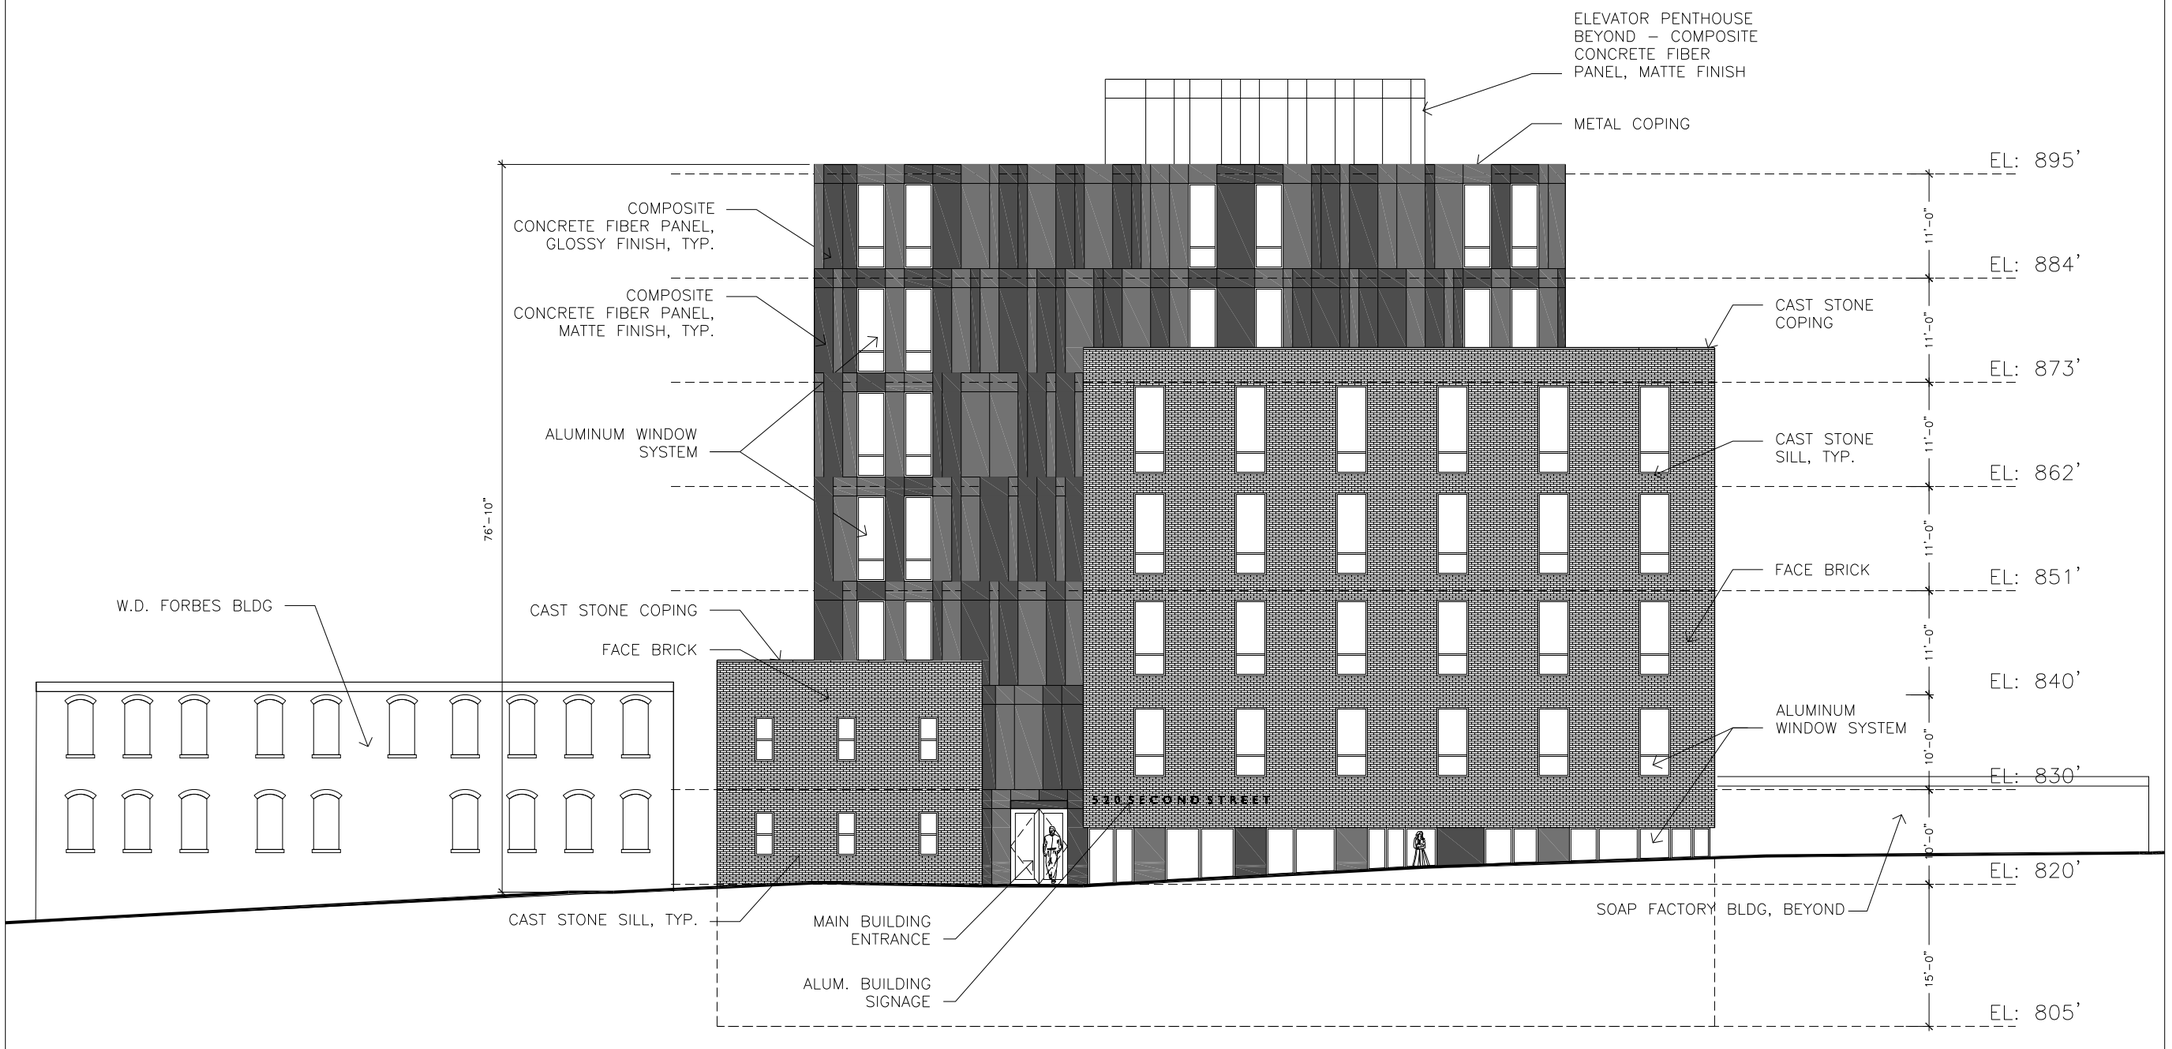


1 A501 NORTH ELEVATION
SCALE: 1/8"=1'-0"

520 SECOND STREET

| REVISIONS | No. | DATE |
|---|---|---|
| | | |
| | | |
| | | |
| | | |
| | | |
| | | |
| | | |

| | |
|---|---|
| DATE | 05-14-10 |
| DRAWN BY | |
| CHECKED BY | |
| COMMISSION NO. | 1615.01 |

NORTH ELEVATION

**A501**

© 2007 BKV Group, Inc.