Exhibit 4

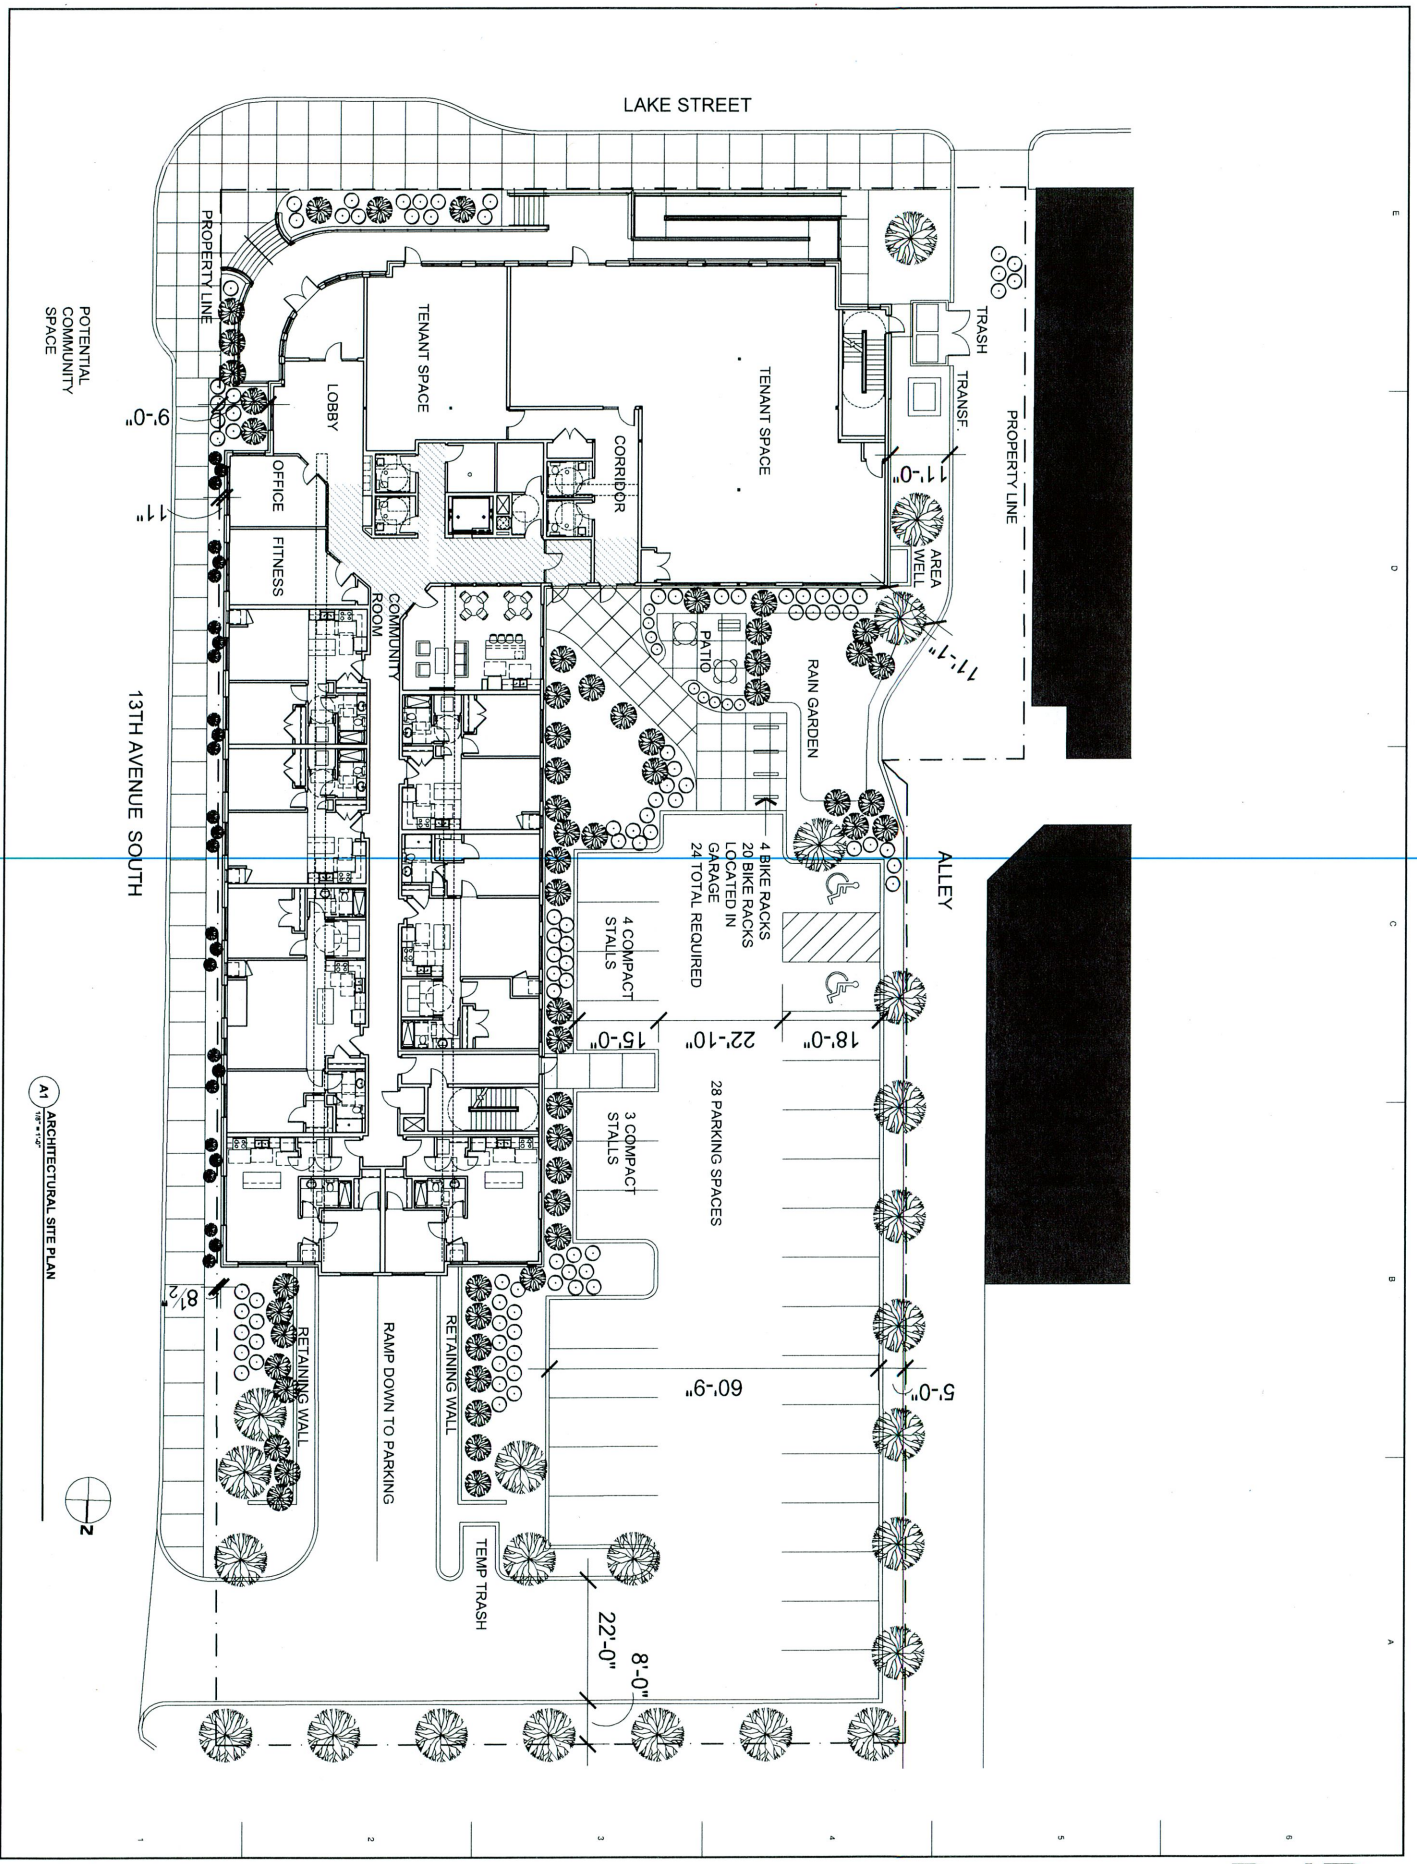

A1 ARCHITECTURAL SITE PLAN
1/8" = 1'-0"

Spirit on Lake

1238 EAST LAKE STREET, MINNEAPOLIS MN

[redacted]

SITE PLAN

AS100

Issue:	Date:
PLANNING SUBMITTAL	02-14-2012

Project #: 011-0057
Date: 02-14-2011
Drawn by: Author
Checked by: Checker

I hereby certify that this plan, specification, or report was prepared by me or under my direct supervision and that I am a duly Licensed Architect under the laws of the State of Minnesota.

PRINT NAME

SIGNATURE

REGISTRATION NUMBER DATE

EVERWOOD DEVELOPMENT
3850 Labore Rd.
Suite 10
St Paul, MN 55110
PHONE NUMBER

STRUCTURAL
ADDRESS 1
ADDRESS 2
CITY, STATE, ZIP CODE
PHONE NUMBER

MECHANICAL
ADDRESS 1
ADDRESS 2
CITY, STATE, ZIP CODE
PHONE NUMBER

WESTWOOD PROFESSIONAL SERVICES INC
7699 ANAGRAM DRIVE
EDEN PRAIRIE, MN. 55344
952 937 5150

DJR
ARCHITECTURE, INC
333 Washington Ave N. Suite 210
Minneapolis, Minnesota 55401
612.676.2700 www.djr-inc.com

Exhibit 4