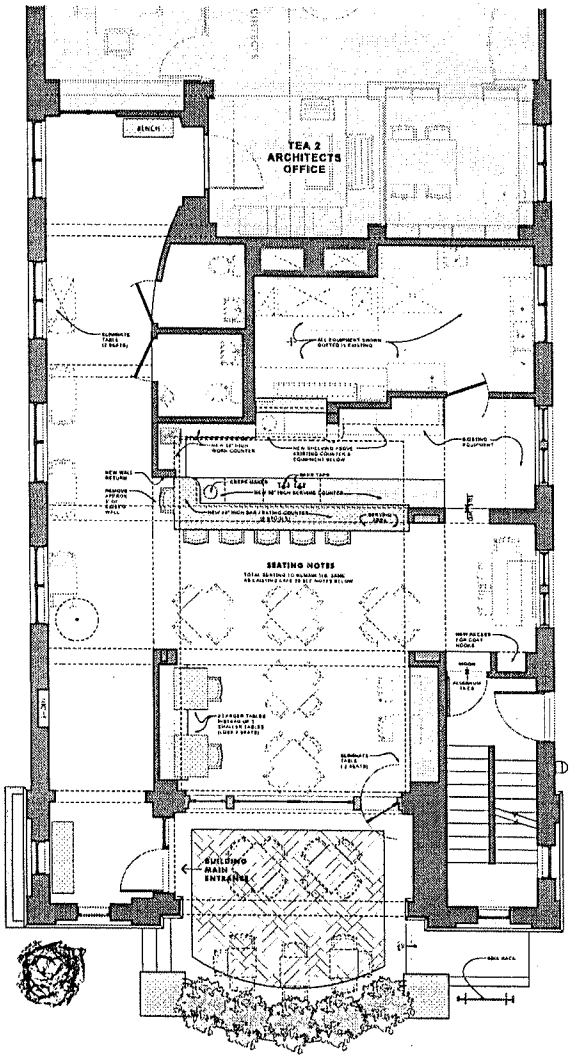

NEW HARRIET CAFE - NOTES

1. **DRAWING NOTES**
   A. ALL SEATING AND RESTAURANT EQUIPMENT THAT IS EXISTING IS SHOWN AS DASHED GREY LINES

2. **SEATING NOTES**
   A. TOTAL AMOUNT OF RESTAURANT SEATING TO REMAIN THE SAME AS EXISTING CAFE 28
   B. SEATS ARE DISTRIBUTED AS FOLLOWS: 3 AT WEST BANQUETTE 3 AT EAST BANQUETTE 6 ON THE WALL
   C. SEATS ARE ADDED AT THE NEW COUNTER

A NEW HARRIET (Cafe) PLAN

SCALE: 1/4" = 1'-0"

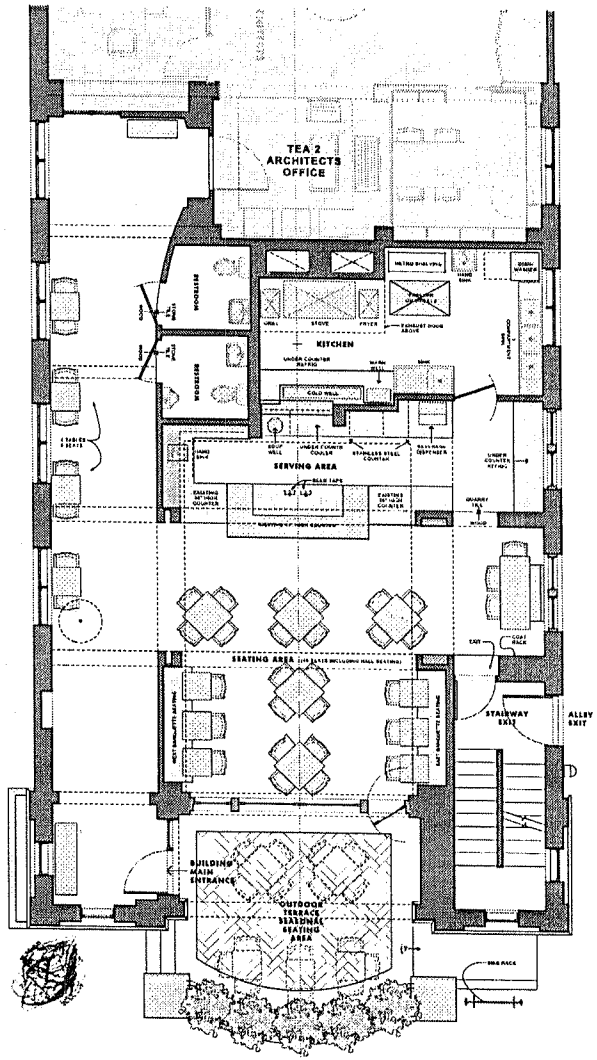

EXISTING CAFE 28 - NOTES

1. **SEATING & PARKING NOTES**
   A. EXISTING RESTAURANT HAS 13 SEATS ALLOWABLE BASED ON PARKING OF 13 STALLS
   B. 14 SPACES CALCULATED BETWEEN 6 BUFFER LANDSCAPED BLOCK & SPACES
   C. 1 ADDITIONAL SPACE FOR THE HANDICAPPED AT FUTURE (Jan 18 1995)
   D. 1 ADDITIONAL SPACE FOR THE BIKE RACK AS SHOWN ON THE PLAN ABOVE
   E. EXISTING OUTDOOR SEASONAL SEATING - 24 SEATS AS SHOWN ABOVE

2. **EXISTING EQUIPMENT NOTES**
   A. ALL RESTAURANT EQUIPMENT SHOWN ABOVE TO REMAIN FOR NEW RESTAURANT.

B EXISTING CAFE 28 PLAN

SCALE: 1/4" = 1'-0"

TEA2
Architects
2724 West 43rd St
Mpls. MN 55410
612 . 929 . 2800
fax . 929 . 2820

Construction Architect

Date: 12/4/94 Registration No.
Tom Elkum
Name: Tom Elkum
Signature: Tom Elkum
Tom Elkum
Carter Union 612 929 3641

Project Name

HARRIET
Cafe

Old Lake Nelson 28 Bldg
2324 West 43rd St.
Mpls. Minnesota

Drawing Title

EXISTING
CAFE 28
&
NEW CAFE
HARRIET

Sheet Title

A 1.0

Copyright TEA2 Architects