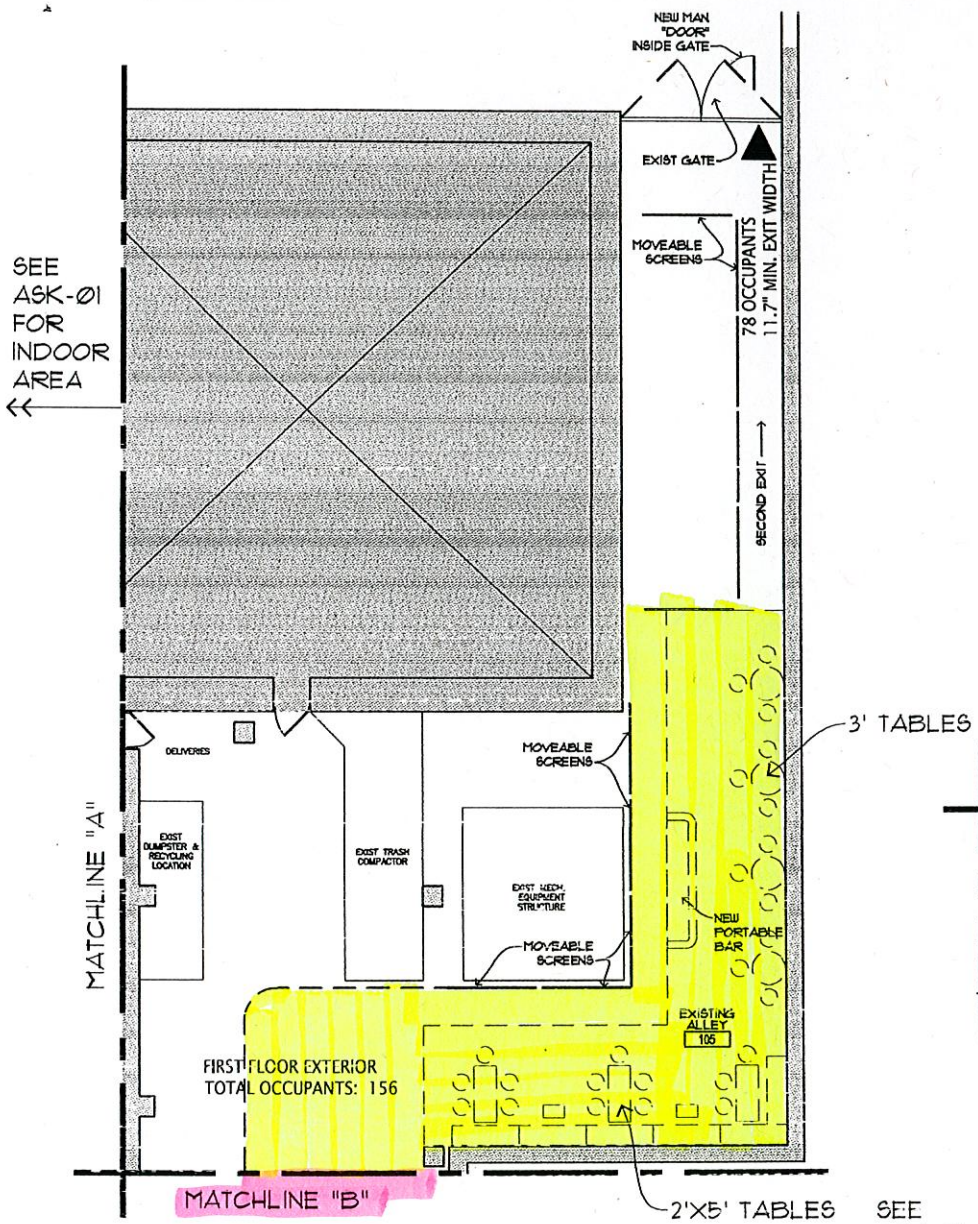

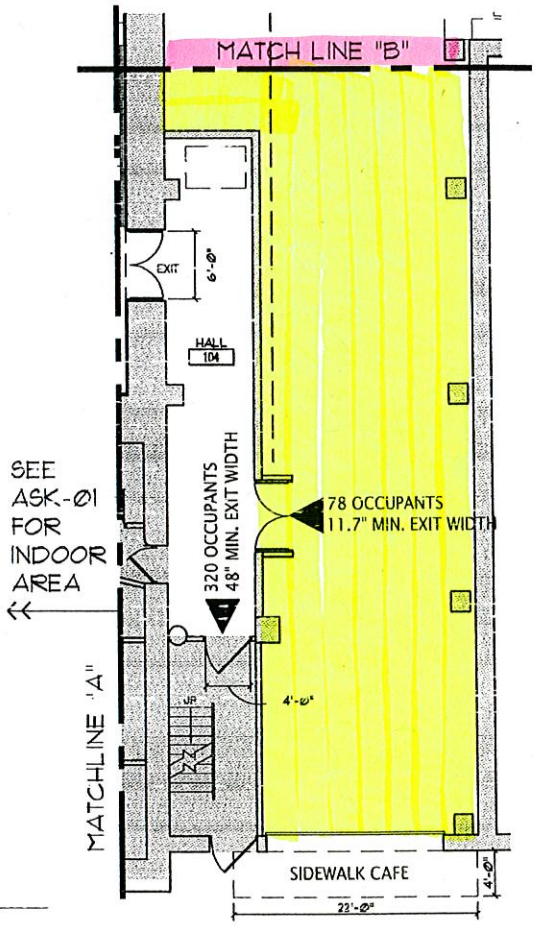

1 / A1.1 **FIRST FLOOR NEW EXTERIOR PLAN**
1/16" = 1'-0"

esg
elness swenson graham architects inc
500 washington avenue south
minneapolis minnesota 55415
tel. 612.339.5508
fax. 612.339.5382
www.esgarch.com

212702	HW	
Project Number	Drawn By	
3/12/12	--	
Date	Checked By	

EMPIRE ENTERTAINMENT, LLC
Lumber Exchange Building
10 South 5th Street
Minneapolis, MN 55402

ASK # 03