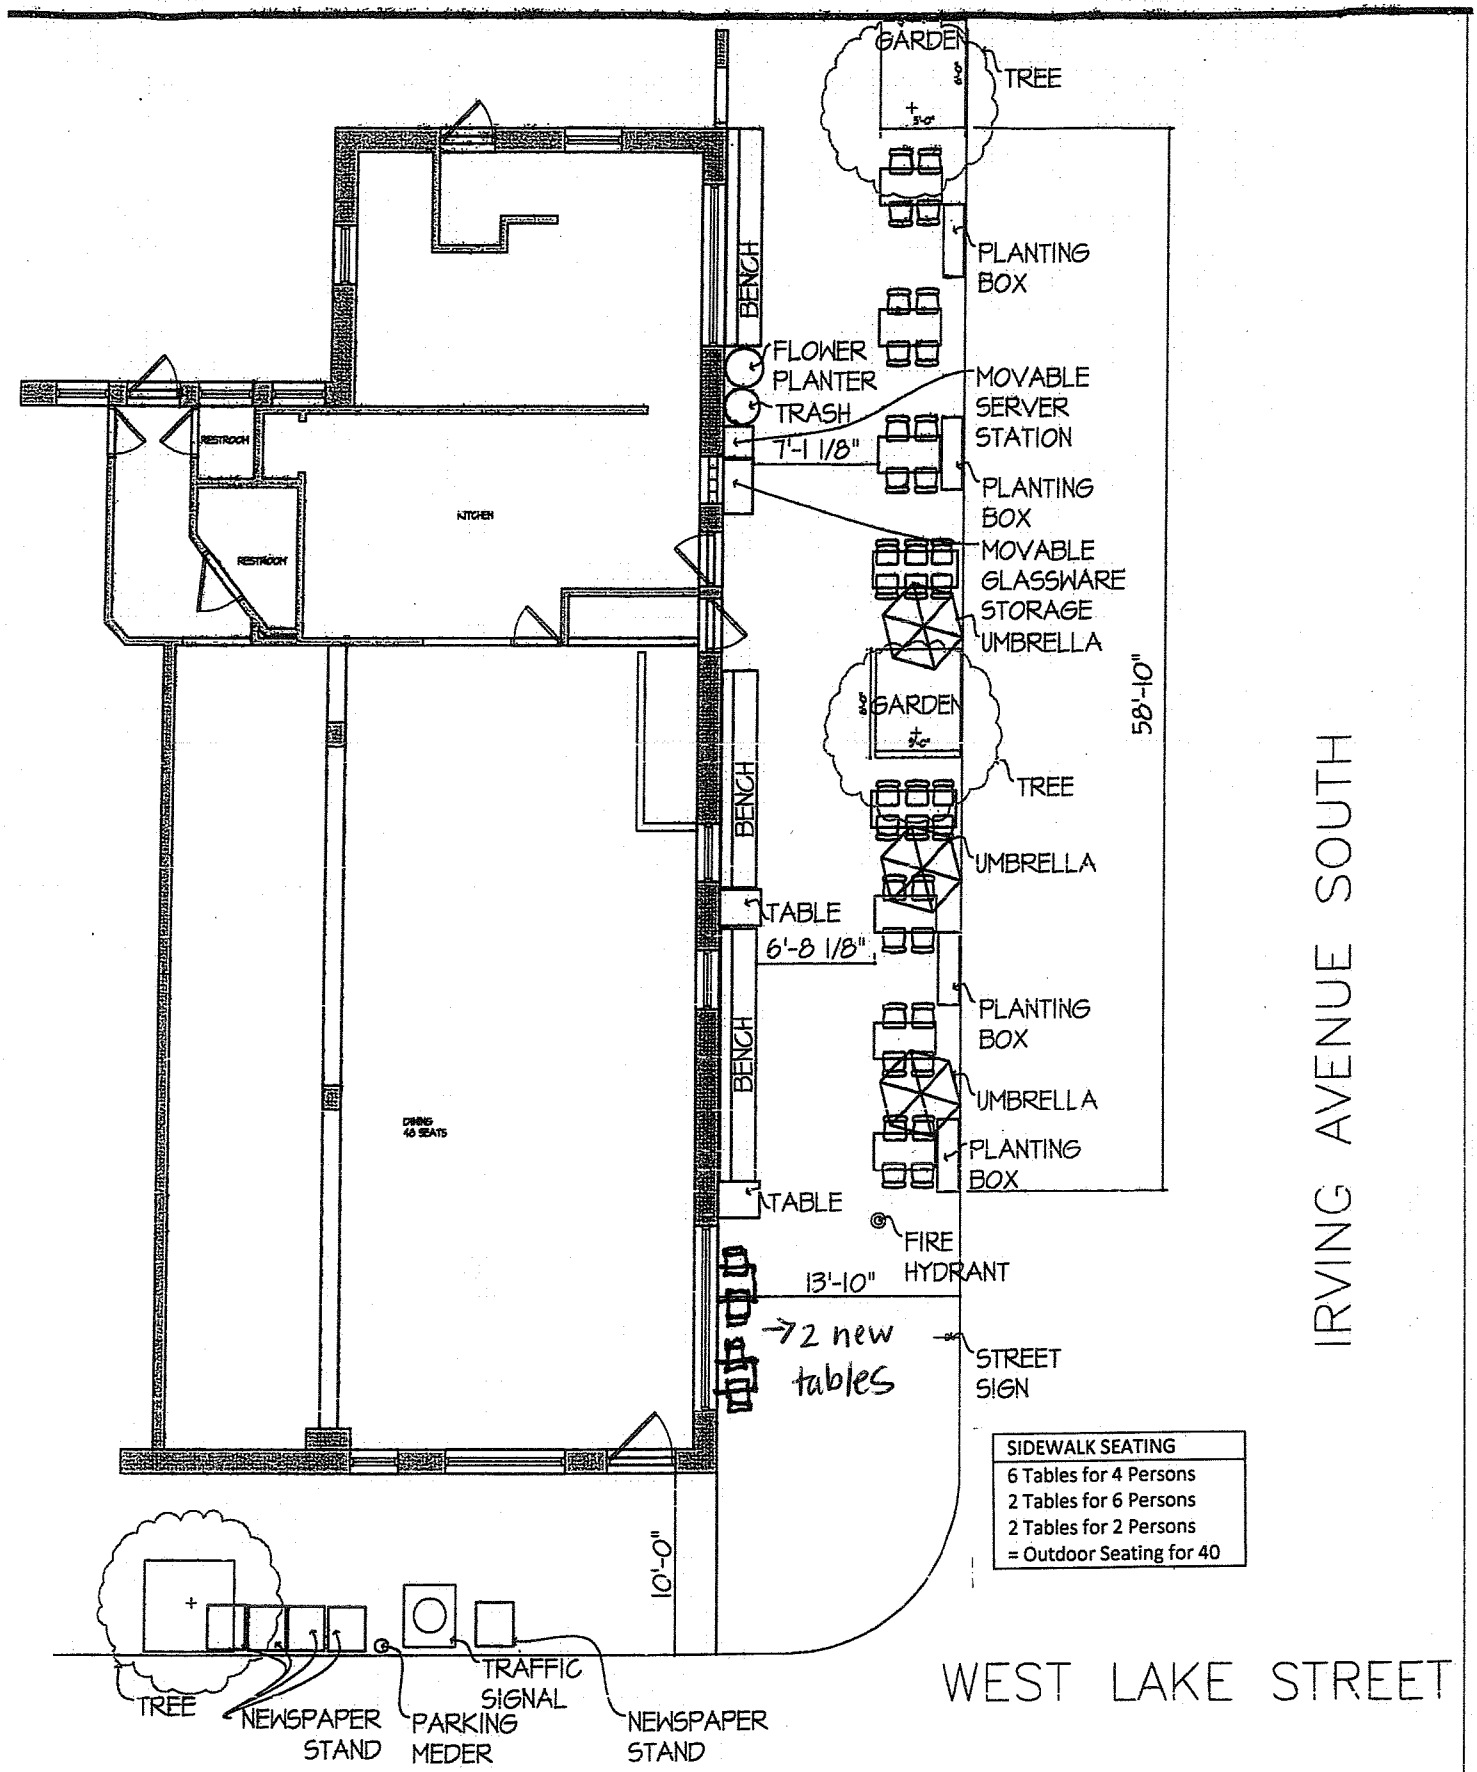

SIDEWALK SEATING
6 Tables for 4 Persons
2 Tables for 6 Persons
2 Tables for 2 Persons
= Outdoor Seating for 40

WALSH BISHOP ASSOCIATES, INC.
Architecture ■ Interior Design ■ Planning
900 2nd. Avenue South Suite #300

PROJECT:
BARBETTE SIDEWALK PLAN
1600 WEST LAKE STREET
MINNEAPOLIS, MN 55408

DATE: 4.18.2012

SHEET NO: 1 OF 1

COMM NO: 2006021

SCALE: 3/32" = 1'-0"