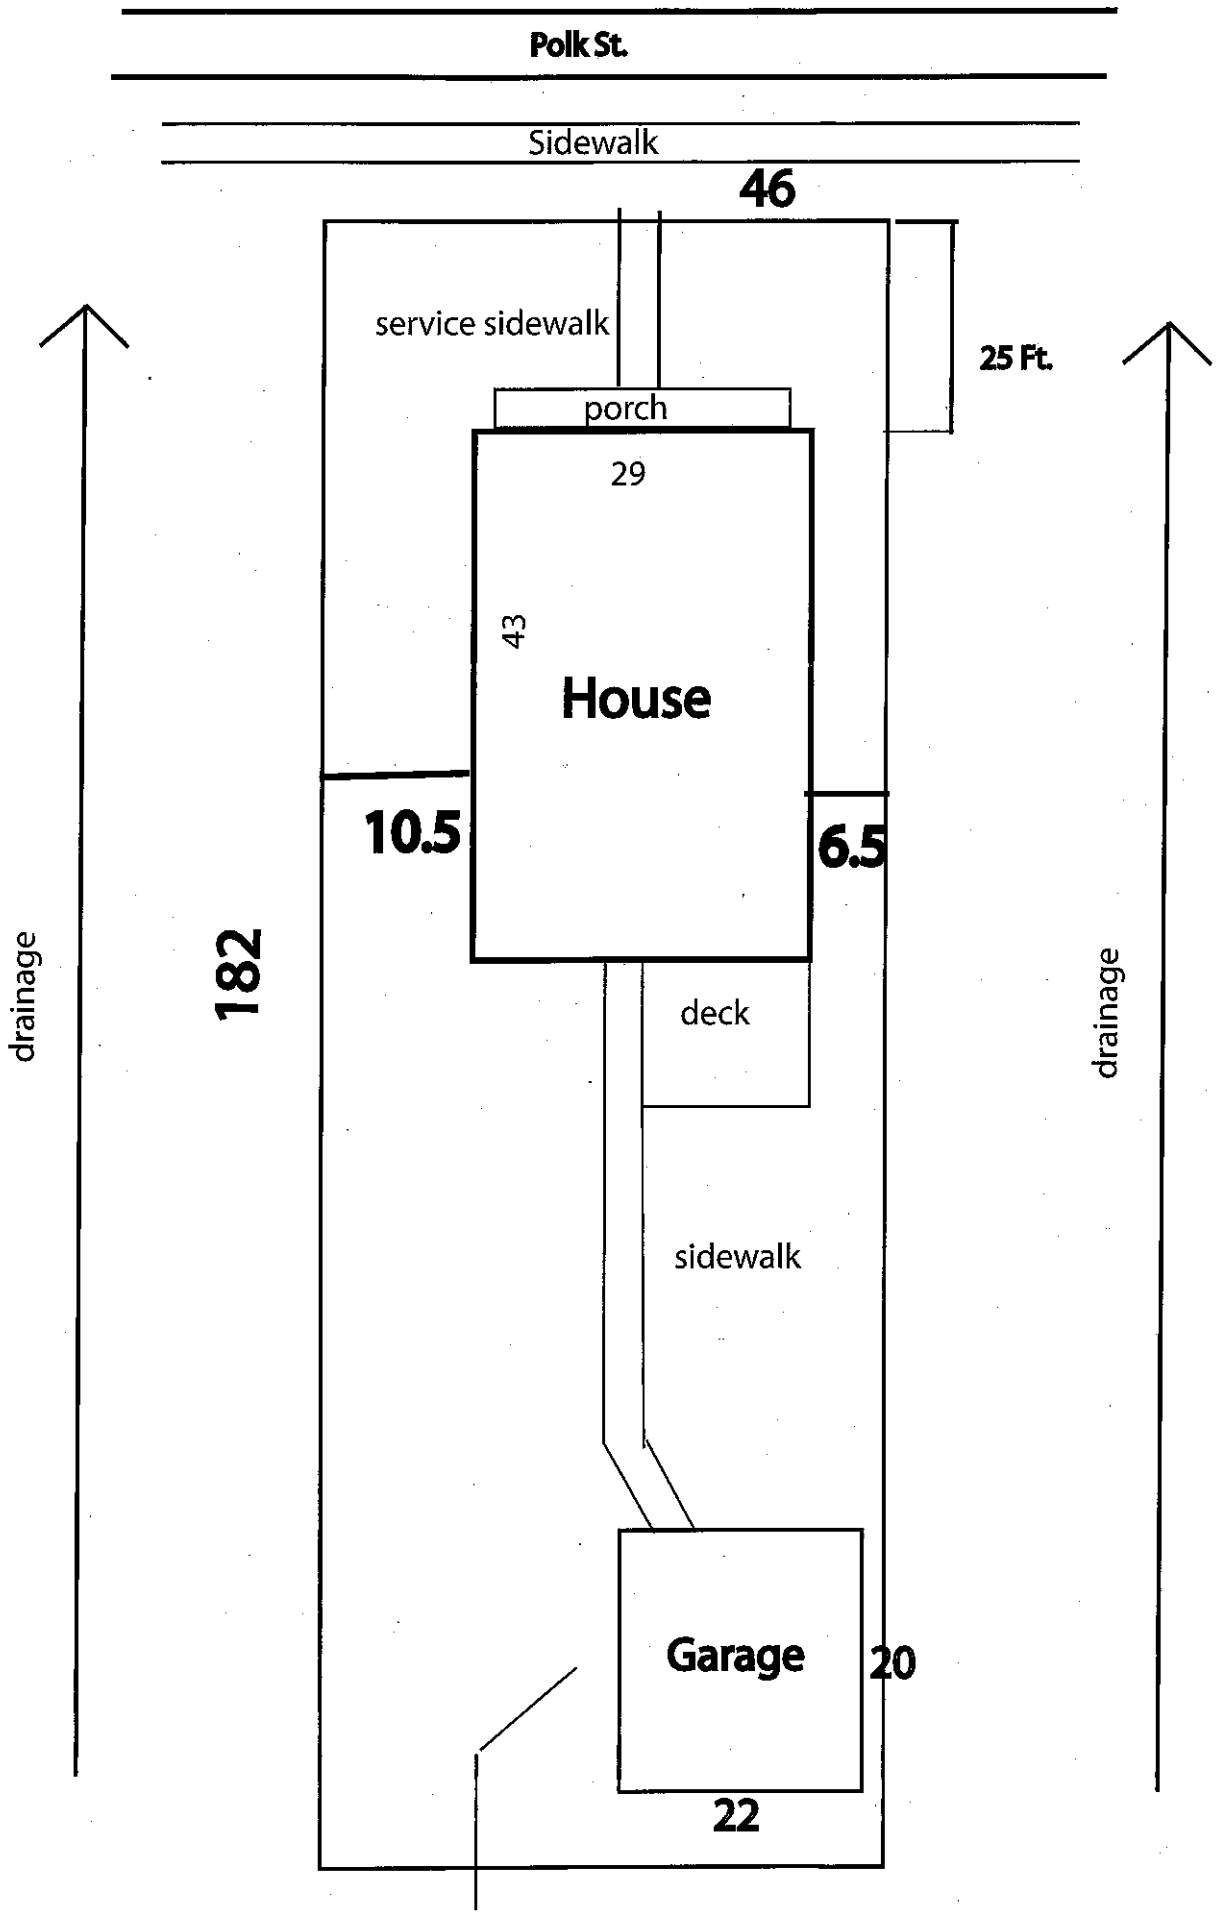
Polk St.
Sidewalk
46
service sidewalk
25 Ft.
porch
29
43
House
10.5
6.5
182
drainage
drainage
deck
sidewalk
Garage
20
22