Approved per design plan
Julie Casey for B.S. 8-29-12

PATIO SEATING

2 PERSON TABLES	15 =	30
4 PERSON TABLES	6 =	24
TOTAL		54

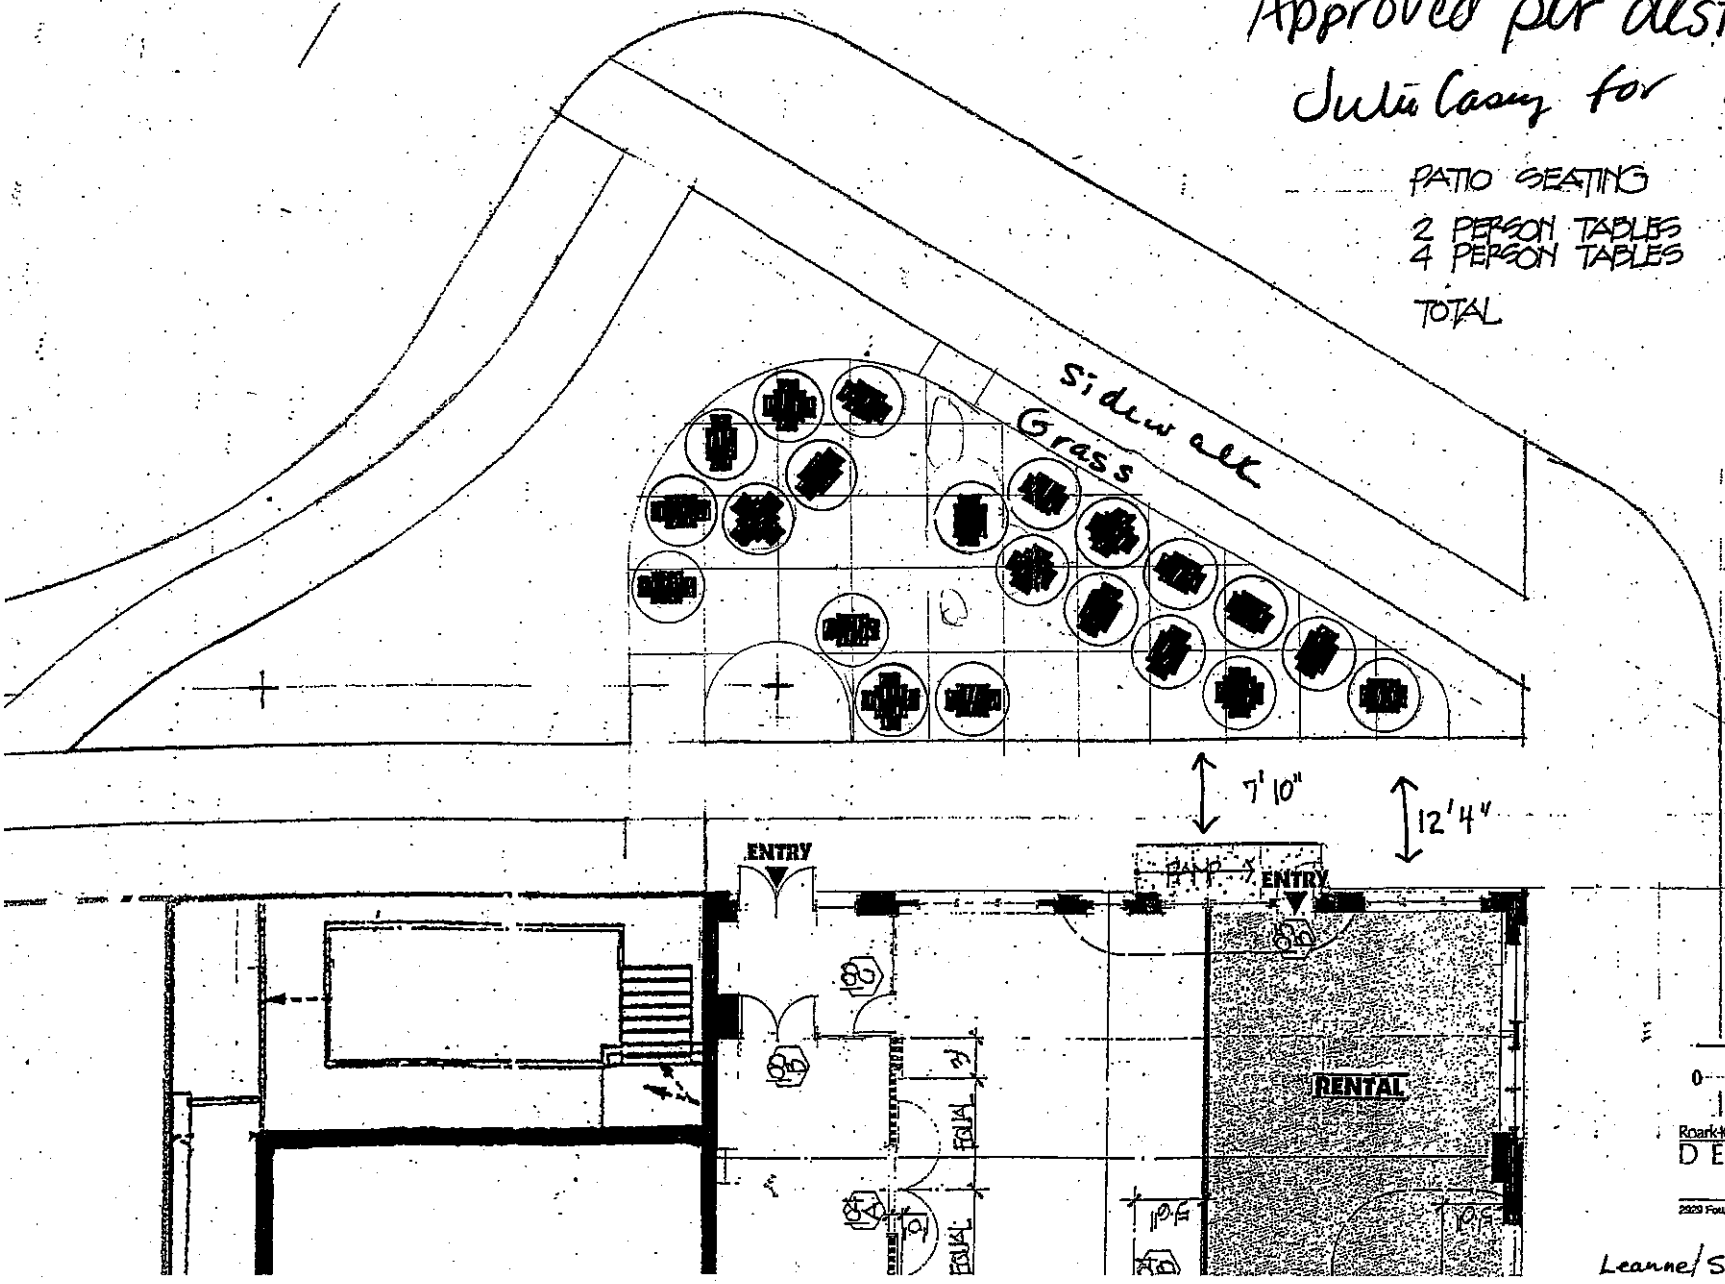

Rich Thomasgard
1927-29 5th Street South

SEATING PLAN

612-877-8265
612-741-6744

AUG 21 2012

African Development Center of Minnesota

Roark Kramer Kosowski DESIGN
2929 Fourth Ave S. Minneapolis

2

Leanne/Salander - Insp.