GENERAL NOTES:

1. A COPY OF THE PLAN, LICENSE, AND ANY ADDITIONAL PERMITS MUST BE POSTED ON SITE AND READILY AVAILABLE UPON REQUEST AT ALL TIMES.

2. A MINIMUM OF 6'–0" SHALL BE MAINTAINED BETWEEN ALL OBSTRUCTIONS AND THE PROPOSED EDGE OF CAFE WHEN EXISTING SIDEWALK IS WIDER THAN 12'–0".

3. PATIO MUST BE WITHIN AREA PHYSICALLY DELINEATED WITH STRUCTURAL DEVICES (STANCHIONS, PLANTERS, ETC.) OR PAINT MARKINGS ON SIDEWALK AT EACH CORNER OF APPROVED AREA AND EVERY EIGHT FEET OF THE AREA. THESE MARKINGS MUST BE APPROVED BY THE REGULATORY SERVICES AND/OR PUBLIC WORKS TRAFFIC AND PARKING SERVICES. OPERATION OF THE SIDEWALK CAFE OUTSIDE OF THE DELINEATED AREA IS NOT PERMITTED.

3. AT NO TIME WILL WAIT STAFF BE ALLOWED TO BLOCK PEDESTRIAN WALKWAY WHEN TAKING ORDERS OR DELIVERING ORDERS.

4. NO PORTION OF THE SIDEWALK CARE SHALL BE LOCATED WITHIN 10 FEET OF DESIGNATED BUS STOPS, TAXI STANDS, TRAFFIC SIGNALS, CROSSWALKS, PEDESTRIAN CURB CUTS, OR ACTIVE LOADING ZONES.

5. A MINIMUM VERTICAL HEIGHT OF 6'–6" SHALL BE MAINTAINED BETWEEN THE SIDEWALK AND THE LOWEST EDGE OF TABLE UMBRELLAS OR AWNINGS IF UMBRELLA OR AWNING EXTENDS OVER THE EDGE OF THE CAFE BOUNDARY.

4. ALL EMERGENCY ENTRANCES AND EXITS MUST REMAIN CLEAR OF OBSTRUCTIONS AT ALL TIMES AND AMERICANS WITH DISABILITIES ACT (ADA) REQUIREMENTS (4'–0" MINIMUM) SHALL BE MET.

5. PATIO BOUNDARY SHALL NOT ATTACHED PERMANENTLY TO THE SIDEWALK UNLESS APPLICANT CAN PROVIDE SUFFICIENT PROOF THAT NO PUBLIC LIABILITY IS LIKELY TO RESULT AND THAT ANY DAMAGE TO PUBLIC FACILITIES WILL BE REPAIRED UPON TERMINATION OF THE SIDEWALK CAFE FACILITY.

6. EXISTING PUBLIC STREET FURNITURE, SUCH AS BENCHES, PLANTER BOXES, KIOSKS AND TRASH RECEPTACLES SHALL NOT BE MOVED OR REMOVED TO ACCOMMODATE A SIDEWALK CAFE UNLESS IT CAN BE DETERMINED THAT SUCH STREET FURNITURE ARE NO LONGER NEEDED OR THAT THEY CAN APPROPRIATELY BE RELOCATED ELSEWHERE. ANY REMOVAL OR RELOCATION OF STREET FURNITURE WILL BE AT THE APPLICANT'S EXPENSE AND WITH THE CITY OF MINNEAPOLIS REGULATORY SERVICES AND PUBLIC WORKS APPROVAL.

7. THE CITY OF MINNEAPOLIS RETAINS ALL RIGHTS TO REMOVE OR ALTER ANY SIDEWALK CAFE AREA AT ANY TIME FOR PUBLIC IMPROVEMENTS OR REPAIRS TO CITY OF MINNEAPOLIS RIGHT OF WAY OR IN THE EVENT OF A CIVIC EVENT OR ANY IDENTIFIED SAFETY ISSUE OR HAZARD.

8. ANY SANDWICH BOARD OR MENU STAND PERTAINING TO THE HOLDER OF THE SIDEWALK CAFE PERMIT MUST BE LOCATED WITHIN THE APPROVED PRECINCTS OF THE SIDEWALK CAFE.

9. THE SIDEWALK LICENSE TERM SHALL BE APRIL 1 TO MARCH 31 OF EACH YEAR.

10. ANNUAL LICENSE RENEWAL IS REQUIRED FOR ALL SIDEWALK CAFES.

11. INSURANCE MUST BE SUBMITTED ON A CITY OF MINNEAPOLIS INSURANCE CERTIFICATE. THE EFFECTIVE COVERAGE DATES ARE REQUIRED TO COVER THE ENTIRE LENGTH OF THE SEASON.

12. ALL LICENSES ARE SUBJECT TO CITY OF MINNEAPOLIS APPROVAL AND RENEWAL PLUS ANY LOCAL SERVICE DISTRICT REVIEW.

13. FAILURE TO COMPLY WITH ANY PROVISION OF THE SIDEWALK CAFE POLICY SHALL RESULT IN AN ADVERSE LICENSING INCLUDING BUT NOT LIMITED TO FINES, SUSPENSION, AND REVOCATION.

CONTACT INFO:

OWNER/TENANT:
NOODLES & COMPANY
520 ZANG STREET, SUITE 'D'
BROOMFIELD, CO 80021
CONTACT: ANNA PUTNAM (DESIGN)
TEL.: (720) 214–1997

GENERAL MANAGER:
JIM GOSE
TEL: (651) 239–0592

SEAT COUNT

PATIO 16 SEATS PROVIDED

ACCESSIBLE WHEELCHAIR SPACES REQ.
PER CODE (INTERNATIONAL BUILDING CODE)

SEATING	ADA SEATS
4–25	1
26–50	2
51–100	4
101–300	5

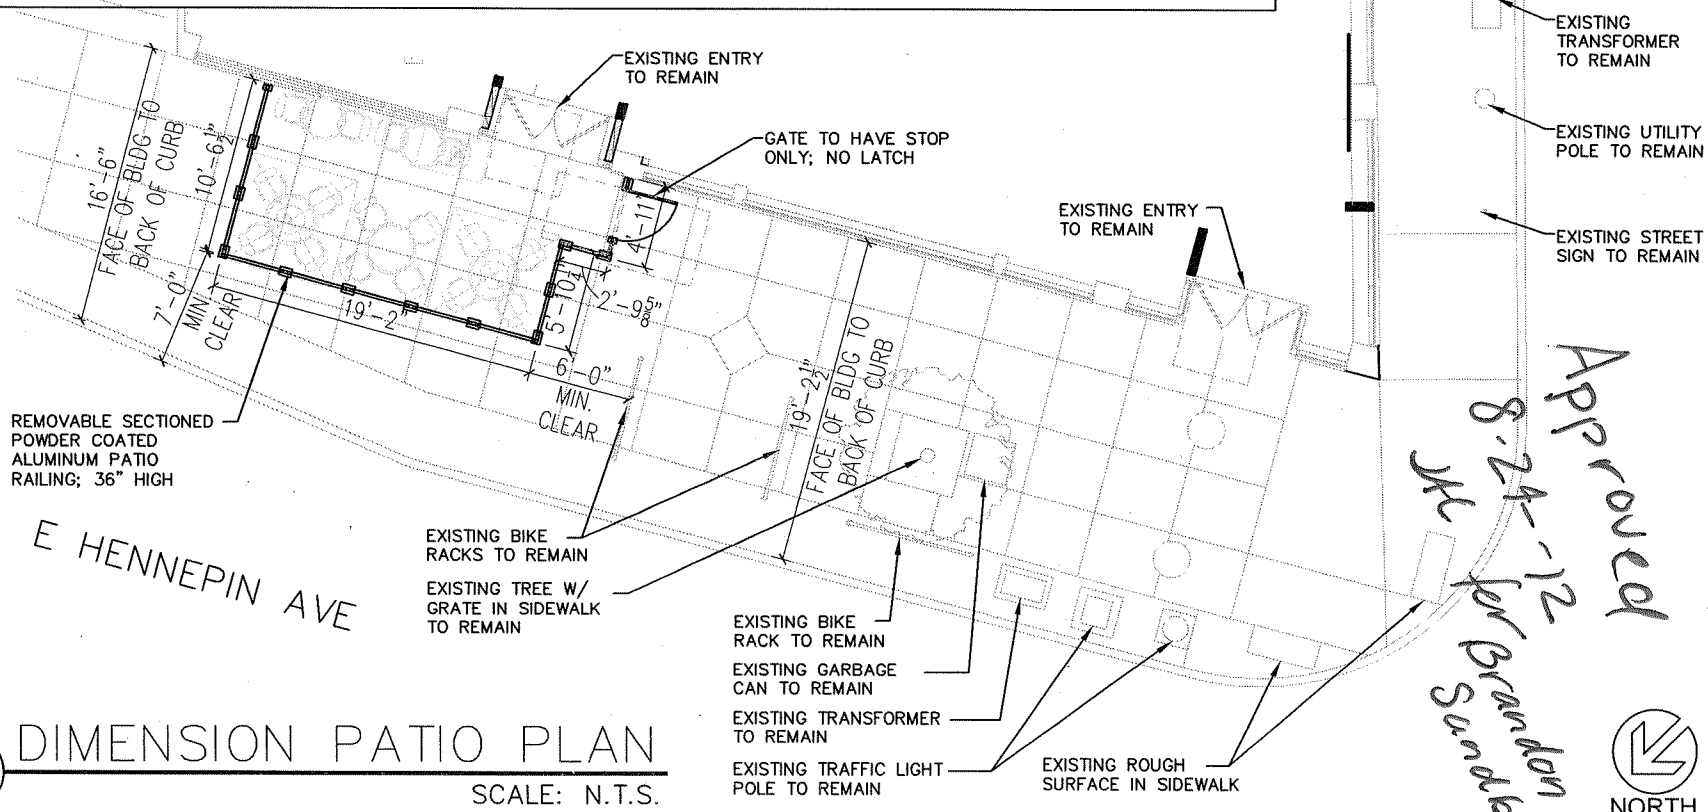

Approved 8-24-12 JK for Brandon Sundberg

A DIMENSION PATIO PLAN
SCALE: N.T.S.

Drawn By	Checked By	Date
NF	EK	08-23-2012
Scale AS NOTED	Job No. 11-2060	Sheet No. G1.3

ChipmanDesign Architecture Inc.
200 S. Wacker, Suite 400
Des Plaines, Illinois 6001
T 847.298.6900 F 847.298.6966

NOODLES & COMPANY
300 EAST HENNEPIN AVENUE
MINNEAPOLIS, MN

PATIO PLAN SUBMITTAL