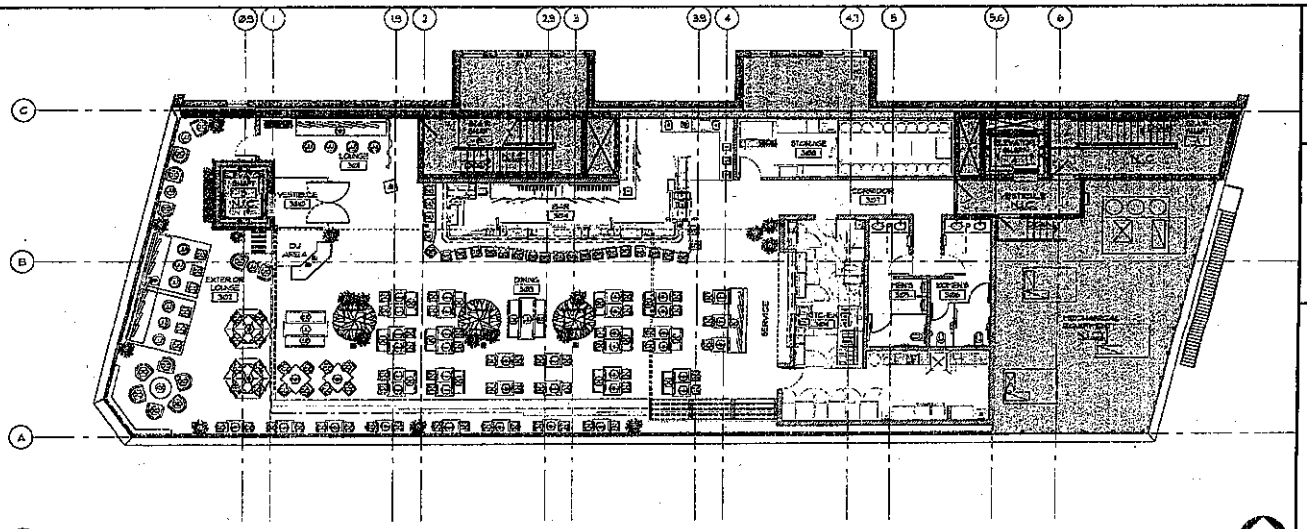

1 A5.3 ROOF LEVEL FURNITURE PLAN
1/8" = 1'-0"

FURNITURE PLAN GENERAL NOTES

1. FIELD VERIFY ALL EXISTING CONDITIONS PRIOR TO FABRICATION. SEE INTERIOR ELEVATIONS AND DETAILS FOR DESIGN OF MILLWORK. SEE SPECIFICATIONS FOR SHOP DRAWING SUBMITTAL REQUIREMENTS.
2. GENERAL CONTRACTOR TO RECEIVE, ASSEMBLE AND INSTALL TENANT SUPPLIED TABLES, CHAIRS, BAR STOOLS & SET IN PLACE.
3. SEE KITCHEN DRAWINGS FOR BAR AND KITCHEN EQUIPMENT INFORMATION.
4. ALL TABLES WITH DROP LEAF TOPS TO HAVE OFFSET HINGES.
5. IF SEATING FOR PEOPLE IN W-PELCHAIRS IS PROVIDED AT FIXED TABLES OR COUNTERS, KNEE SPACES AT LEAST 27" HIGH, 30" WIDE AND 15" DEEP SHALL BE PROVIDED.
6. SEE SHEET AX-X FOR BOOTH AND TABLE DETAILS.
7. SEE KITCHEN EQUIPMENT DRAWINGS FOR LOCATIONS OF STAINLESS STEEL CORNER GUARDS AT KITCHEN.

FURNITURE / FIXTURE INFORMATION

		FIXED / FREESTANDING	LOCATION	QUANTITY	SEAT COUNT
SEATING					
(X) BAR STOOL	PROVIDED BY TENANT	FREESTANDING	ROOF BAR / COVERED	24	24
(X) DINING CHAIR	PROVIDED BY TENANT	FREESTANDING	ROOF DINING / COVERED	43	43
(X) DINING CHAIR	PROVIDED BY TENANT	FREESTANDING	ROOF DINING / NOT COVERED	30	30
(X) LOUNGE CHAIR	PROVIDED BY TENANT	FREESTANDING	ROOF DINING / NOT COVERED	0	0
(X) BENCH	PROVIDED BY TENANT	FREESTANDING	ROOF DINING / COVERED	4	0
(X) SETEE	PROVIDED BY TENANT	FREESTANDING	ROOF DINING / COVERED	0	24
TABLES					
(X) 24" X 48" DINING HT TABLE	PROVIDED BY TENANT	FREESTANDING	ROOF DINING / BOTH	38	
(X) 24" SQ. PUP DINING HT TABLE	PROVIDED BY TENANT	FREESTANDING	ROOF DINING / NOT COVERED	3	
(X) 30" DIA. LOUNGE HT (BH) TABLE	PROVIDED BY TENANT	FREESTANDING	ROOF DINING / BOTH	0	
(X) 24" DIA. LOUNGE HT (BH) TABLE	PROVIDED BY TENANT	FREESTANDING	ROOF DINING / NOT COVERED	1	
(X) 27" X 54" DINING HT TABLE	PROVIDED BY TENANT	FREESTANDING	ROOF DINING / COVERED	2	
(X) 24" SQ. DINING HT TABLE	PROVIDED BY TENANT	FREESTANDING	ROOF DINING / COVERED	2	
BOOTH-S/BANQUETTES					
(X) BANQUETTE 16'-0" LINEAR SEAT AREA	PROVIDED BY TENANT	FREESTANDING	ROOF DINING / NOT COVERED	1	[illegible]
(X) BANQUETTE 8'-6" LINEAR SEAT AREA	PROVIDED BY TENANT	FREESTANDING	ROOF DINING / COVERED	1	[illegible]
(X) BANQUETTE 9'-7" LINEAR SEAT AREA	PROVIDED BY TENANT	FREESTANDING	ROOF DINING / COVERED	1	[illegible]

SEAT COUNT - BT FLOOR INTERIOR:		
BAR	54	TOTAL = 146
BAR LOUNGE	8	
DINING	71	
SEAT COUNT - LL BAR INTERIOR:		
LL BAR	54	TOTAL = 54
SEAT COUNT - ROOF TOP:		
COVERED	75	TOTAL = 1[illegible]
NOT COVERED	50	
SEAT COUNT - COMBINED		
TOTAL SEATS	36[illegible]	

* TYPICAL SEATING ARRANGEMENT SUBJECT TO CHANGE

shea

100 north sixth street
suite 656c
minneapolis, mn
55403-1594

T 612 339 2257
F 612 349 2830

www.sheallink.com

client:
KASKAID HOSPITALITY
8500 NORMANDALE
LAKE BLVD, SUITE 1180
BLOOMINGTON, MN 55437

project title:
UNION
731 HENNEPIN AVENUE
MINNEAPOLIS, MN 55403

sheet title:
ROOF LEVEL
FURNITURE PLAN

project no.: 6609.00
scale: 1/8" = 1'-0"
drawn by: CK/BA
checked by: JR
team captain: DAS
date: 8.3.12

no.	date	issued for
	8.2.12	PERMIT

I hereby certify that this plan specification or report was prepared by me or under my direct supervision and that I am a duly registered architect under the law of the state of: MINNESOTA

signed:
date: 8.3.12 reg. no. 21585

A5.3