Drew Ave

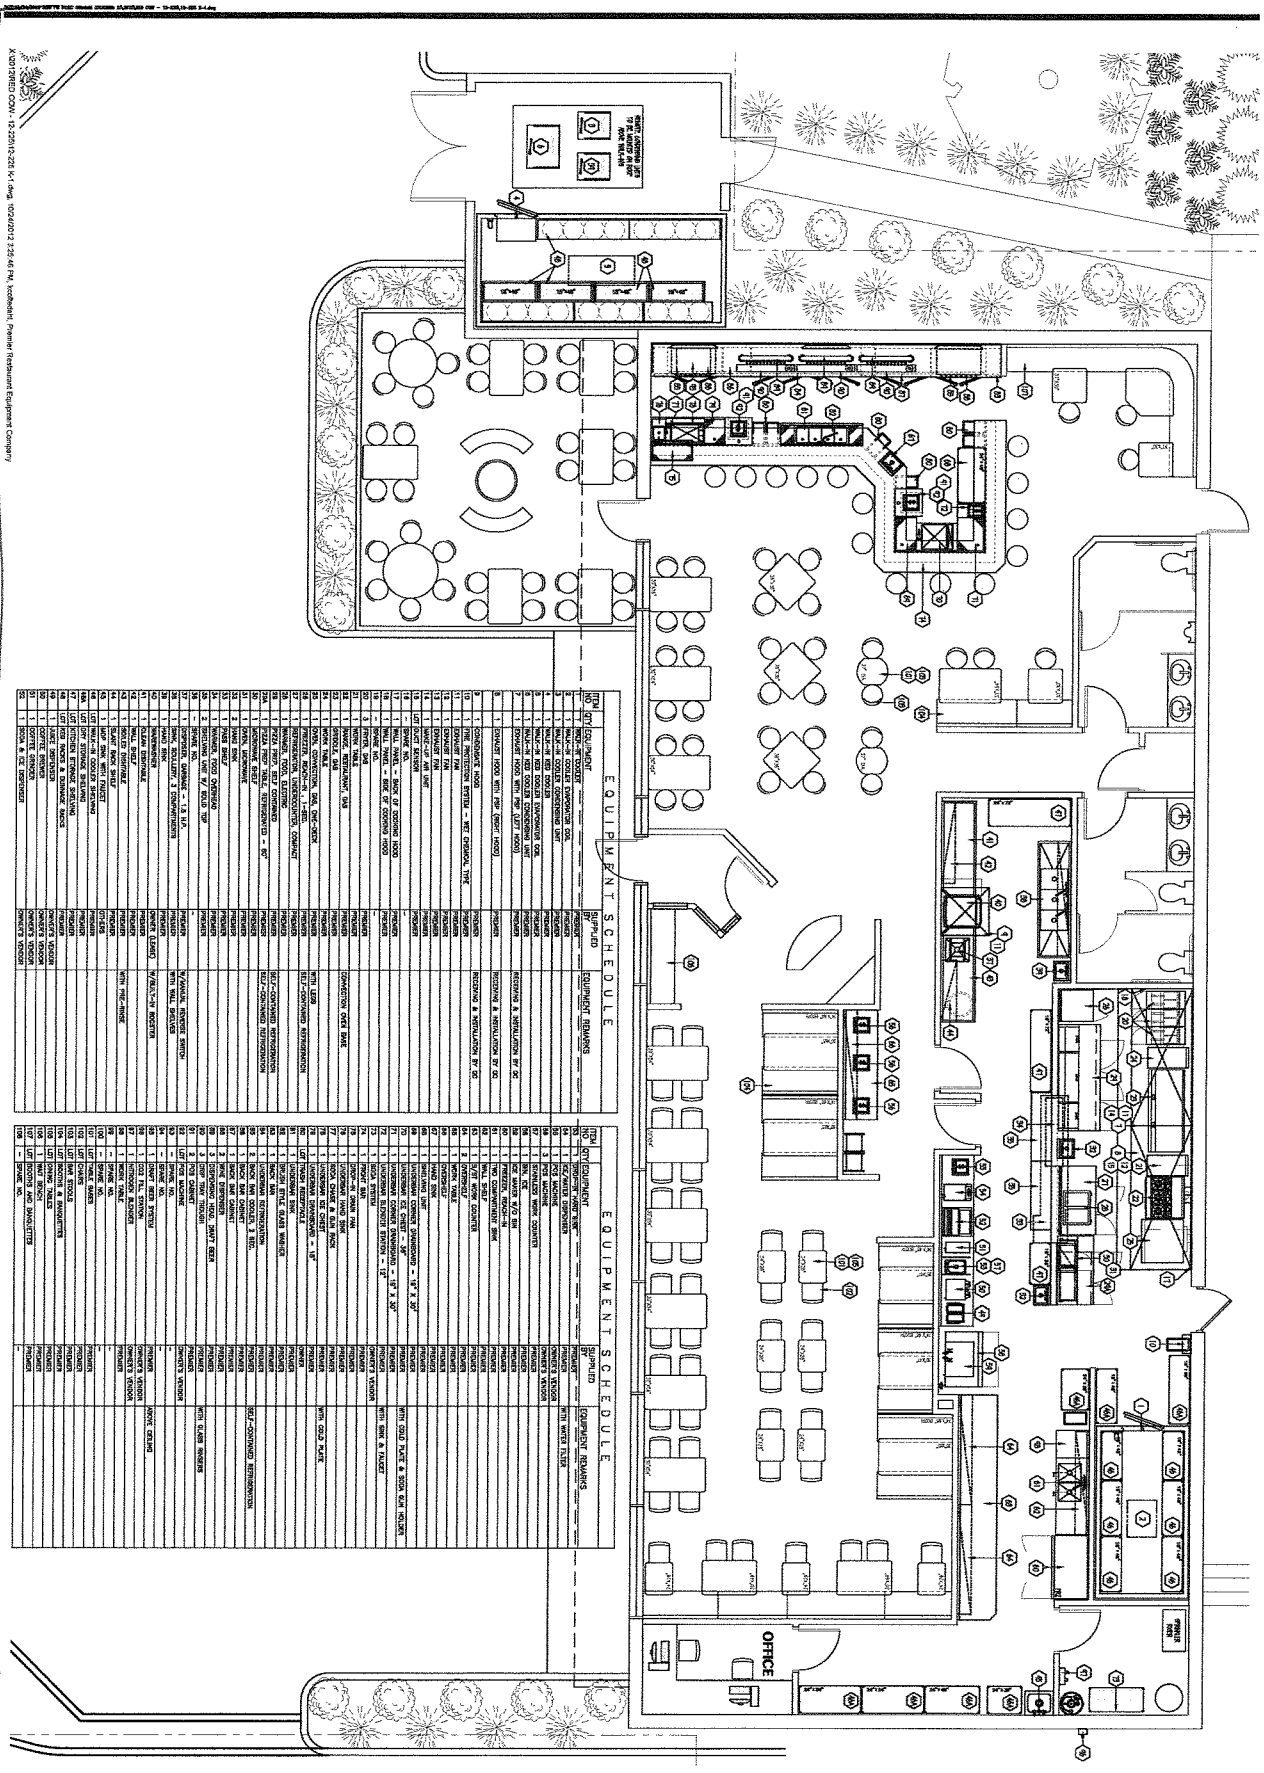

West 50th Street

PROJECT NO.	RED COW MINNEAPOLIS, MINNESOTA FOODSERVICE FIXTURE PLAN	SCALE 1/4"=1'-0" SALES JH DESIGN JH DATE 10.16.12 REV. -	RESTAURANT EQUIPMENT COMPANY PREMIER Foodservice Design Specialists
12-225			
SHEET			