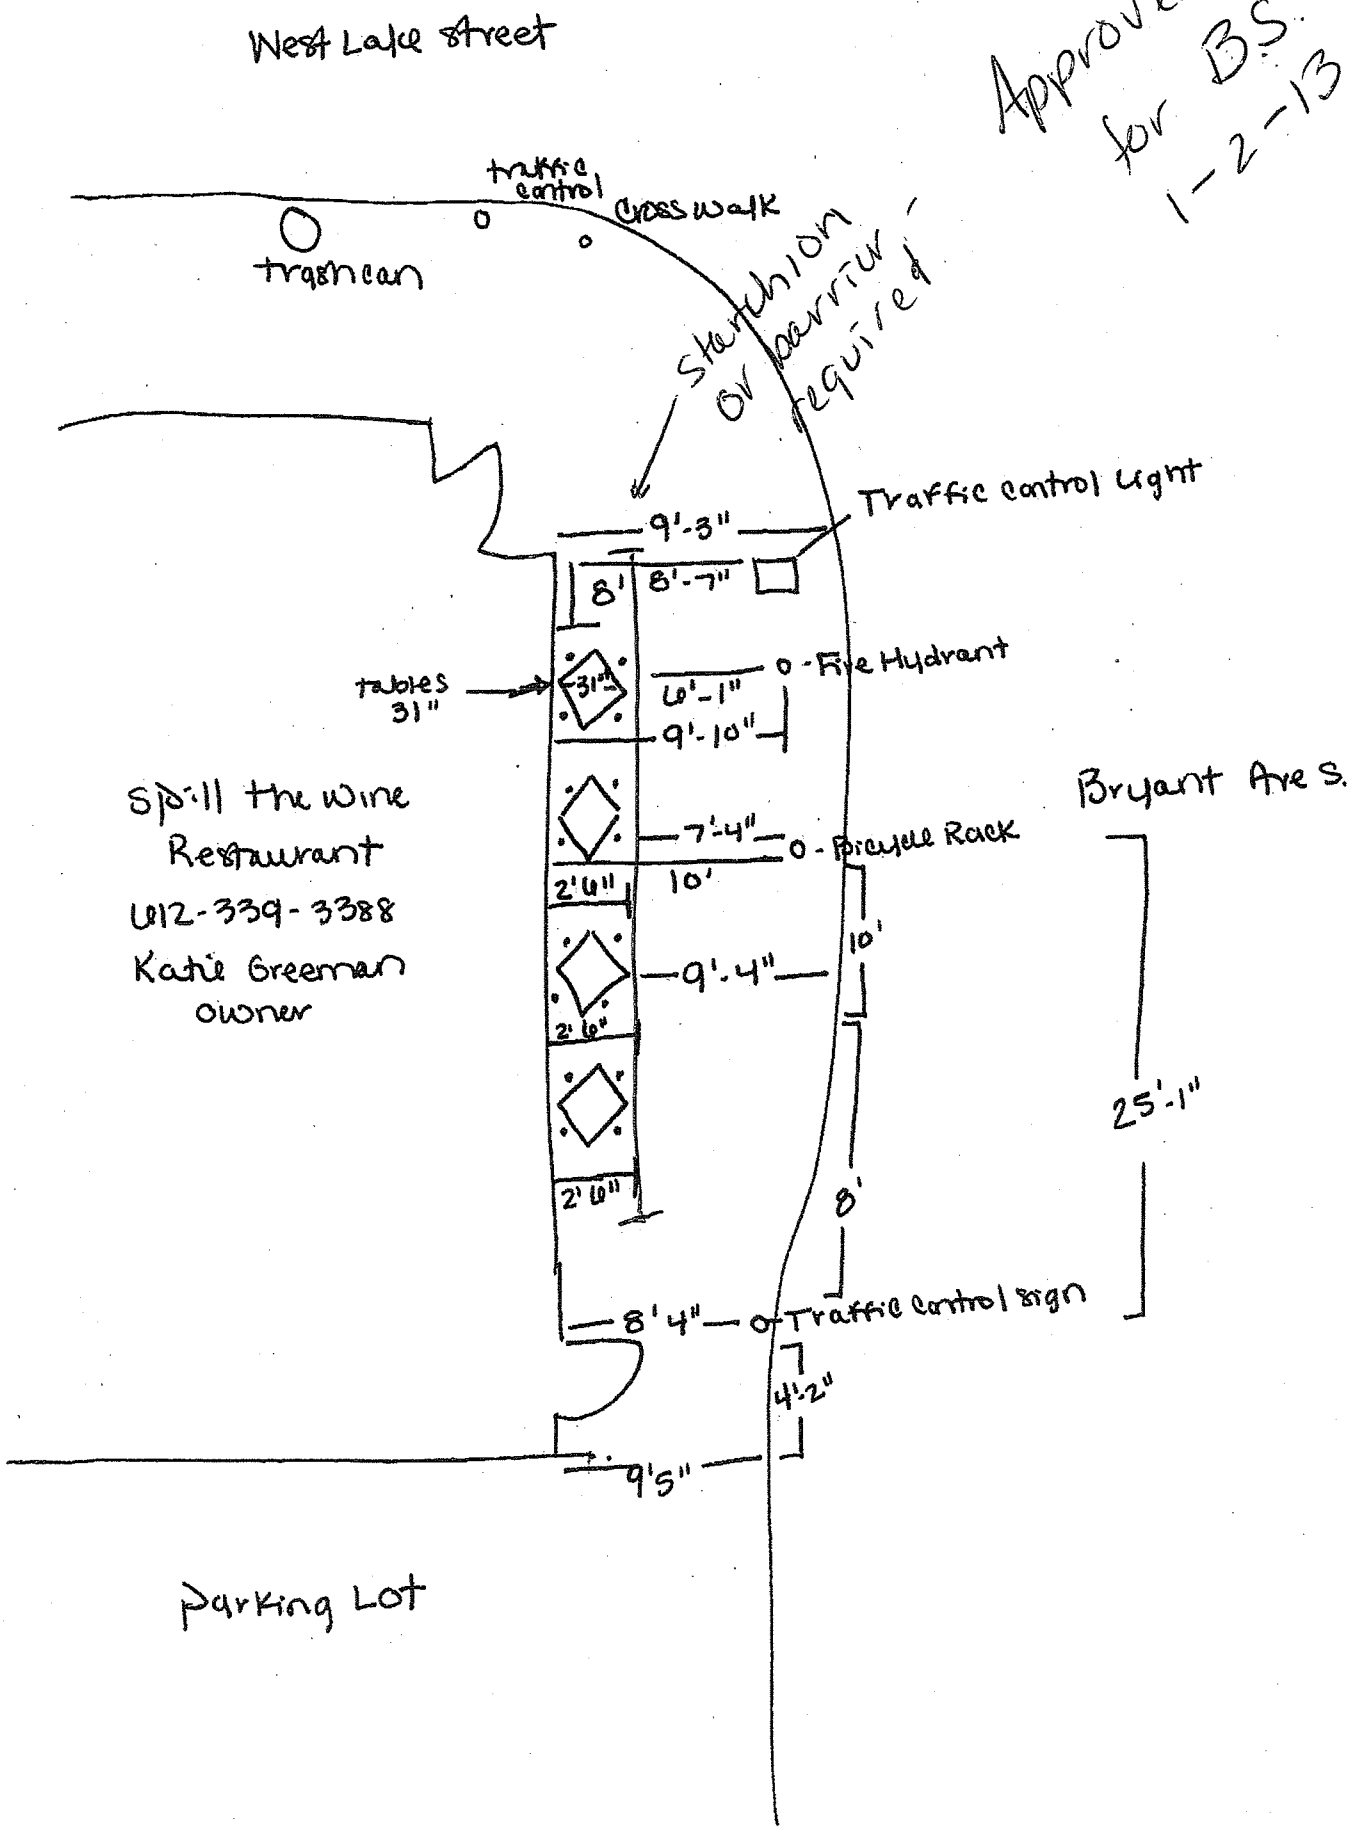
West Lake Street
Approved by JAE for B.S. 1-2-13
traffic control
Cross walk
trash can
stanchion or barrier required
Traffic control light
9'-3"
8'
8'-7"
tables 31"
31"
6'-1"
o - Fire Hydrant
9'-10"
Spill the Wine Restaurant
612-339-3388
Katie Greeman owner
7'-4"
o - Bicycle Rack
10'
2'6"
10'
9'-4"
2'6"
2'6"
Bryant Ave S.
25'-1"
8'
8'4"
o - Traffic control sign
4'-2"
9'5"
Parking Lot