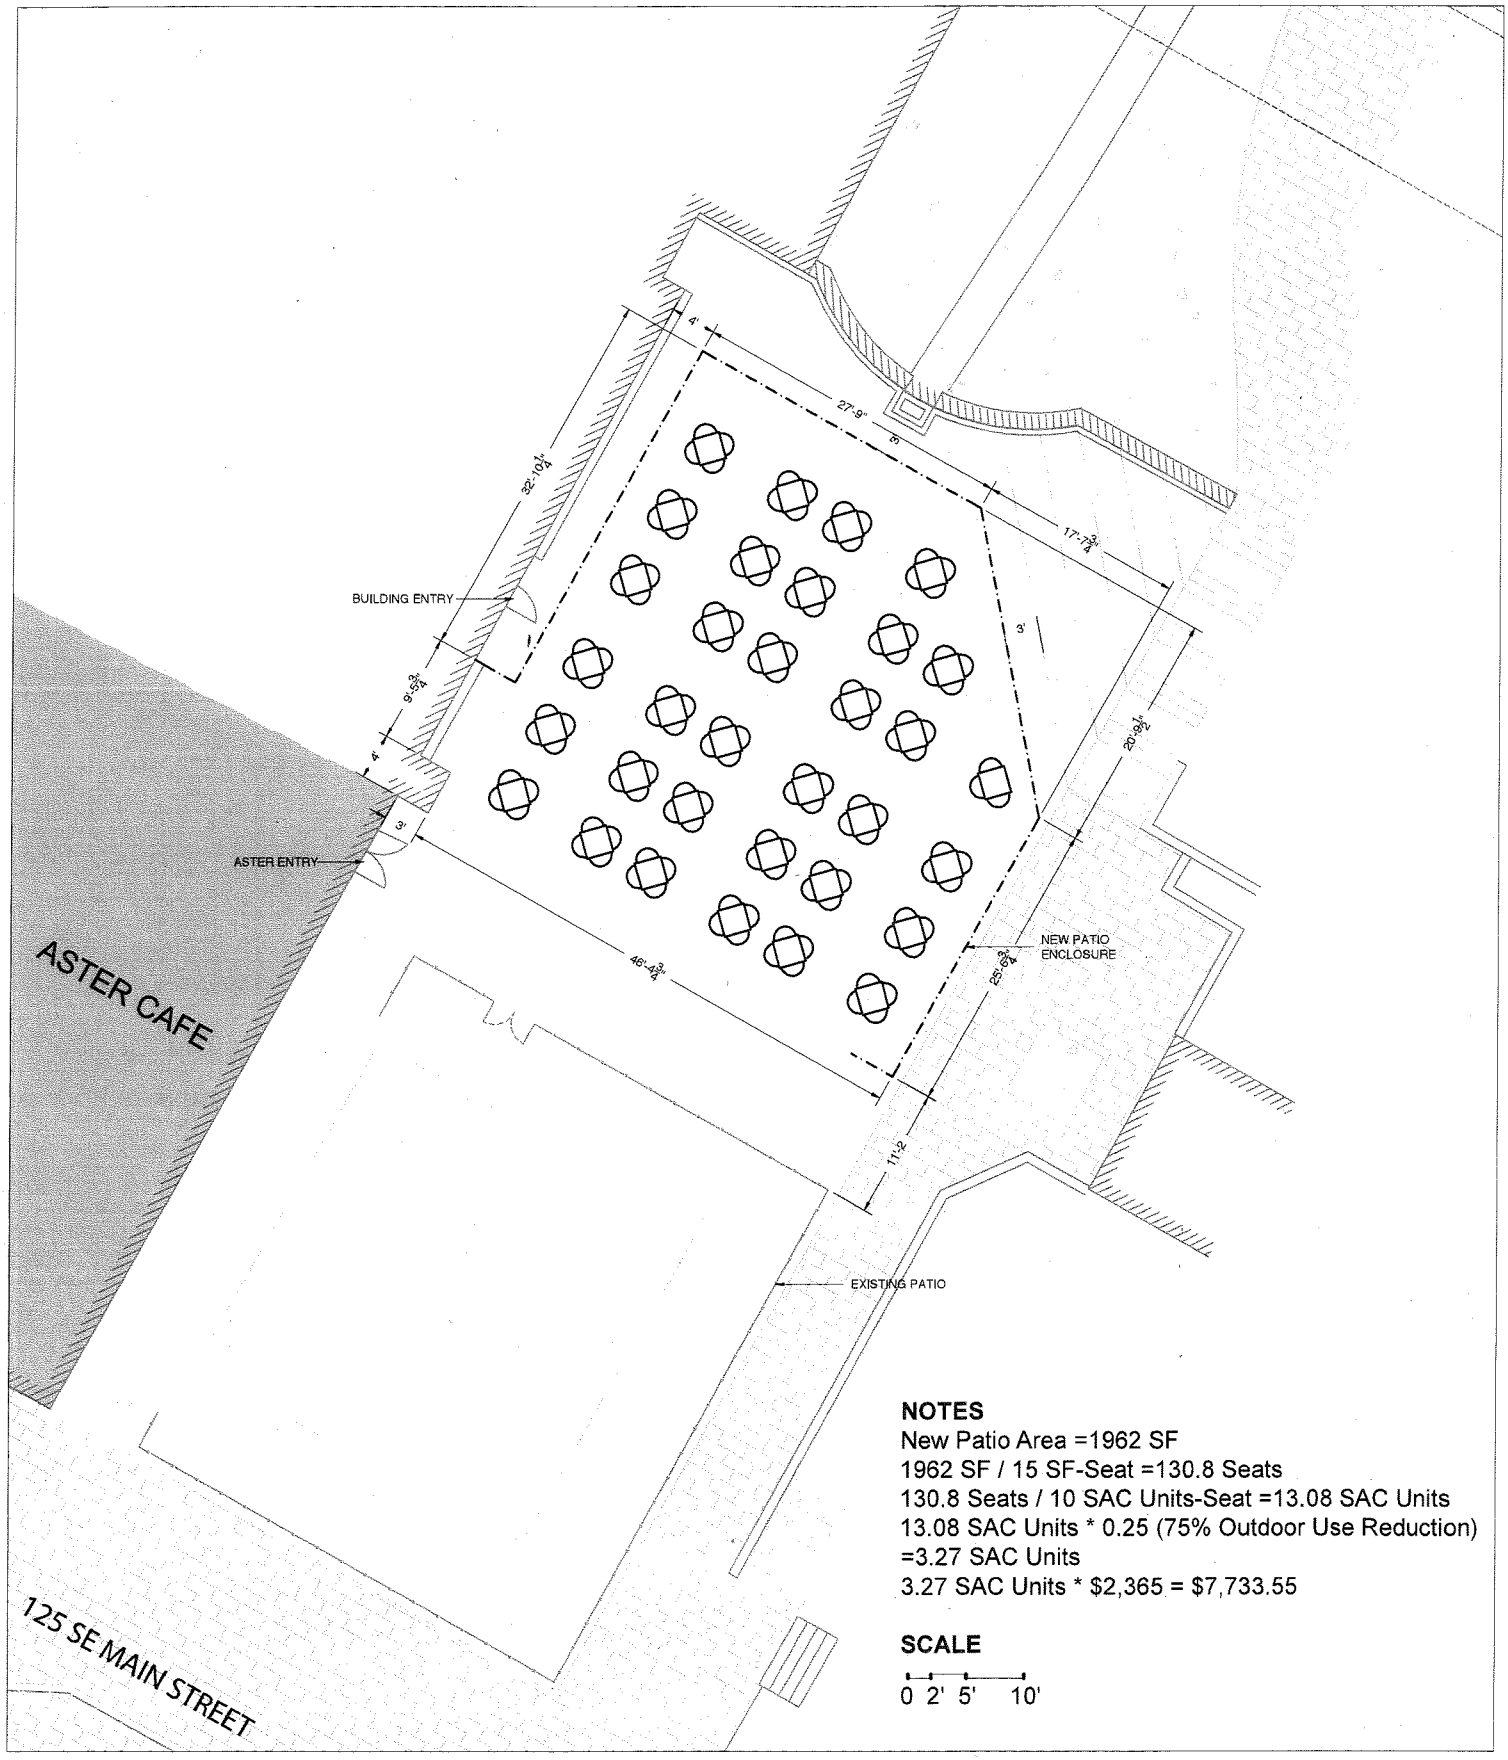

NOTES

New Patio Area =1962 SF
1962 SF / 15 SF-Seat =130.8 Seats
130.8 Seats / 10 SAC Units-Seat =13.08 SAC Units
13.08 SAC Units * 0.25 (75% Outdoor Use Reduction)
=3.27 SAC Units
3.27 SAC Units * $2,365 = $7,733.55

SCALE

0 2' 5' 10'

PROJECT Aster Cafe Patio Expansion	SHEET NAME New Patio Layout	SHEET
ADDRESS 125 SE Main Street, Minneapolis, MN 55415	DATE 11-19-2012	AS-1
CONTACT Jeff Arundel (612) 812-1883	DRAWN BY Abby Meuser	