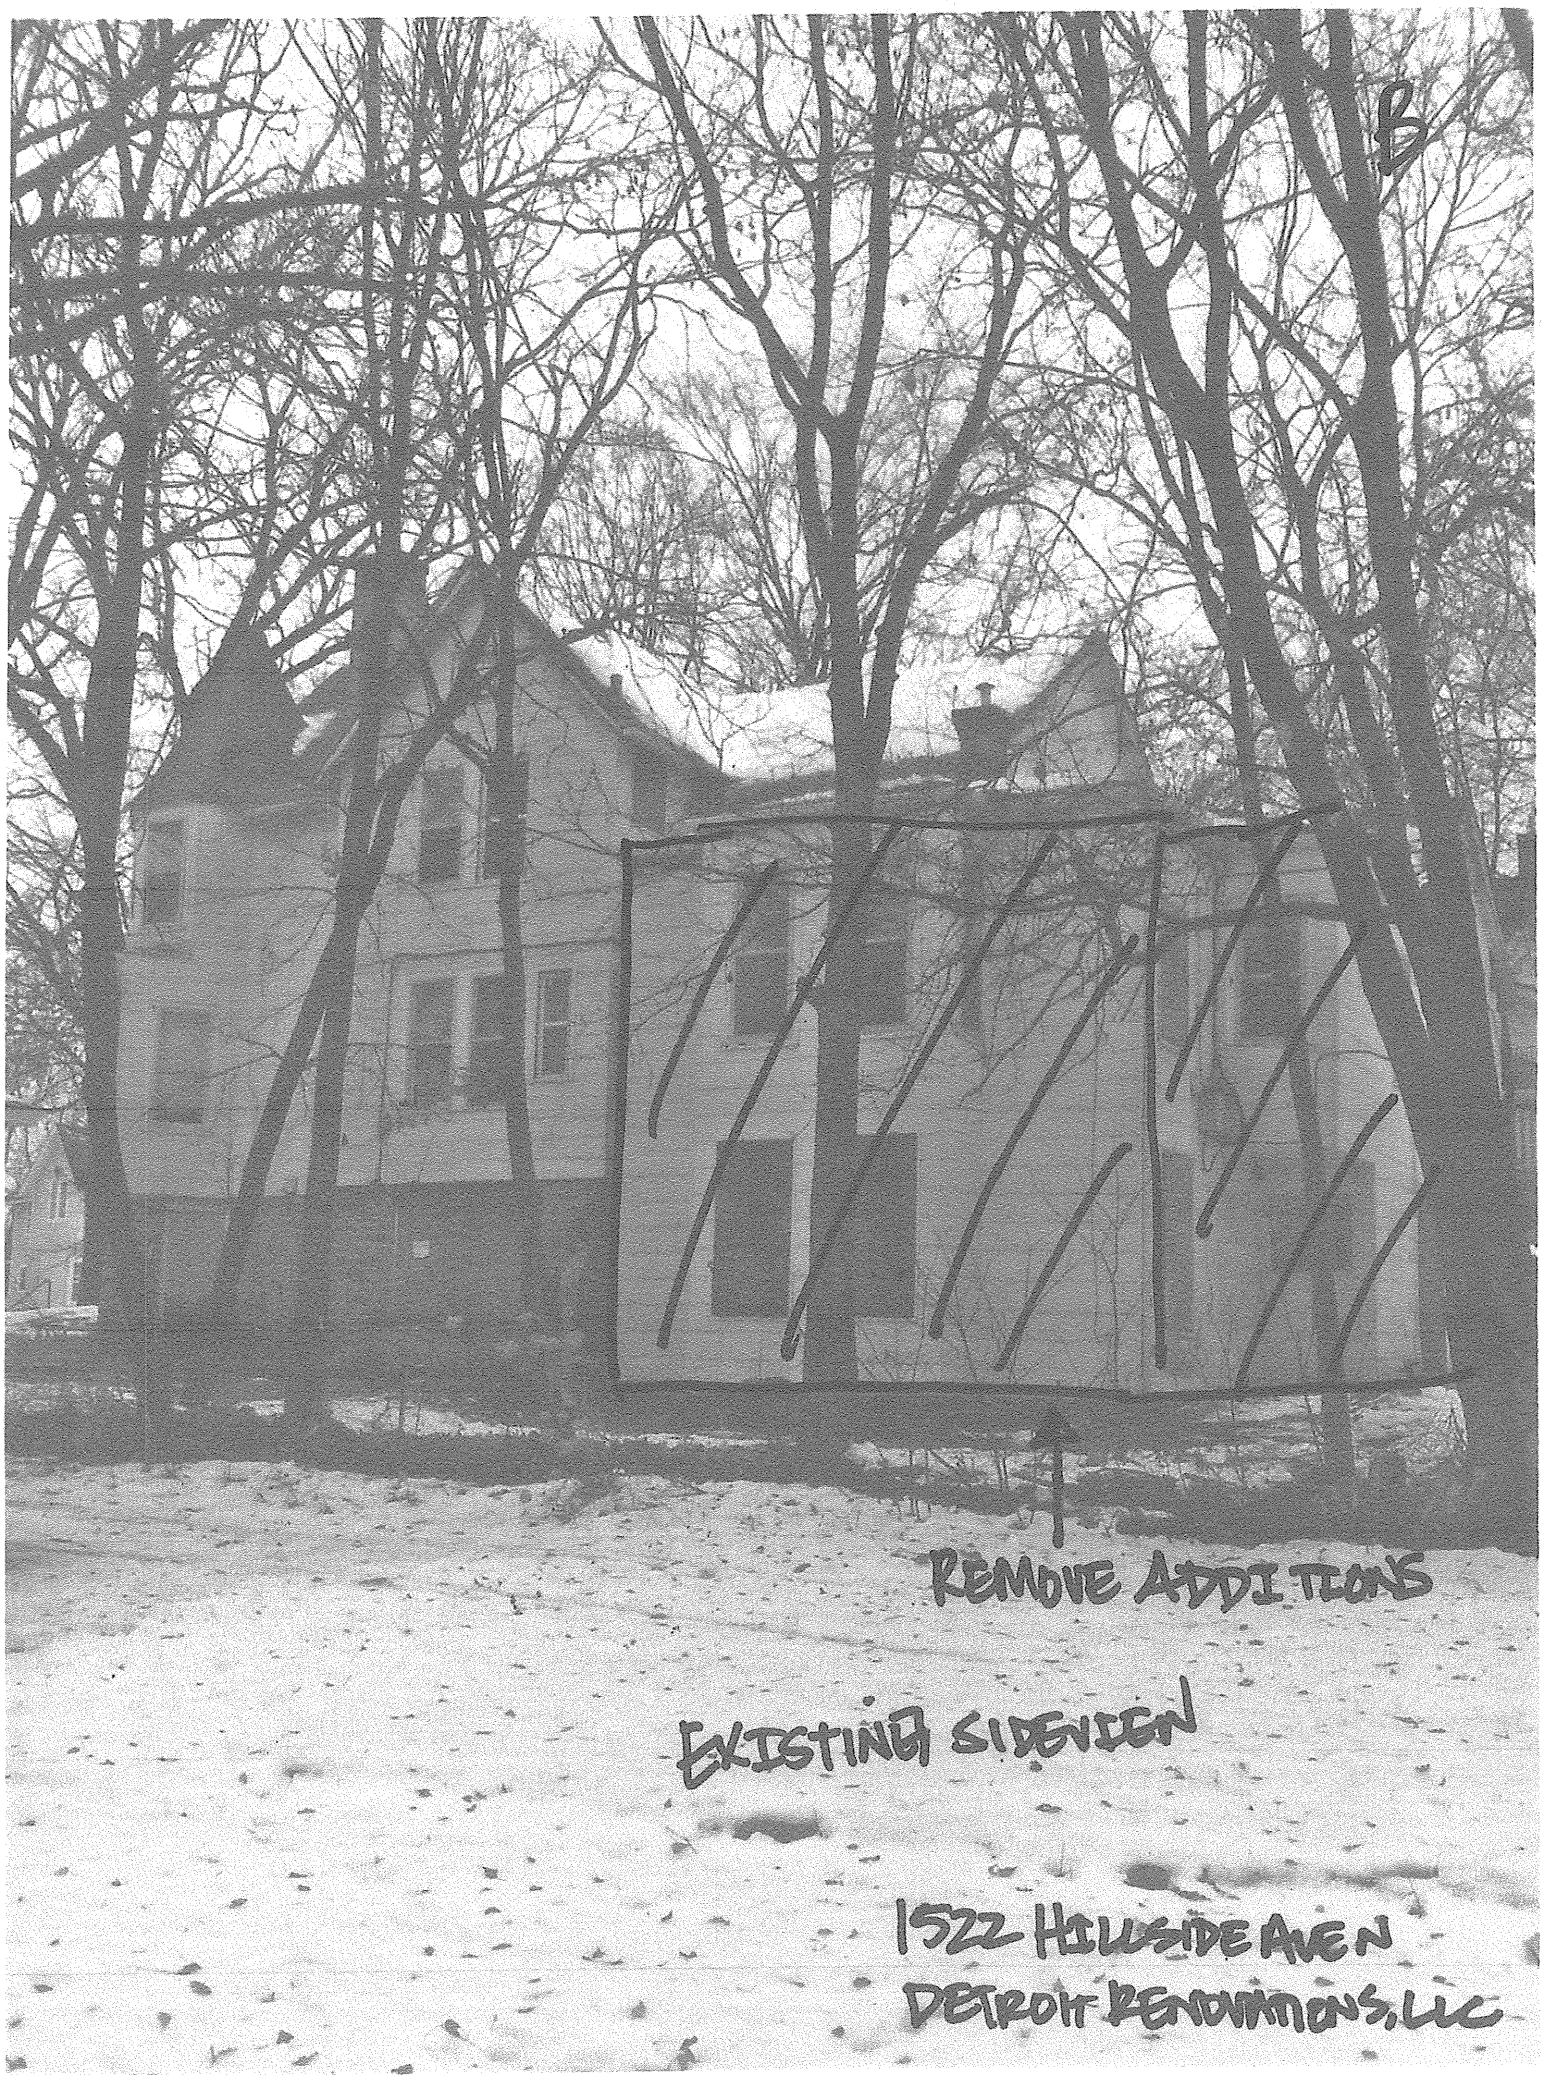
B
REMOVE ADDITIONS
EXISTING SIDEWALK
1522 HILLSIDE AVE N
DETROIT RENOVATIONS, LLC

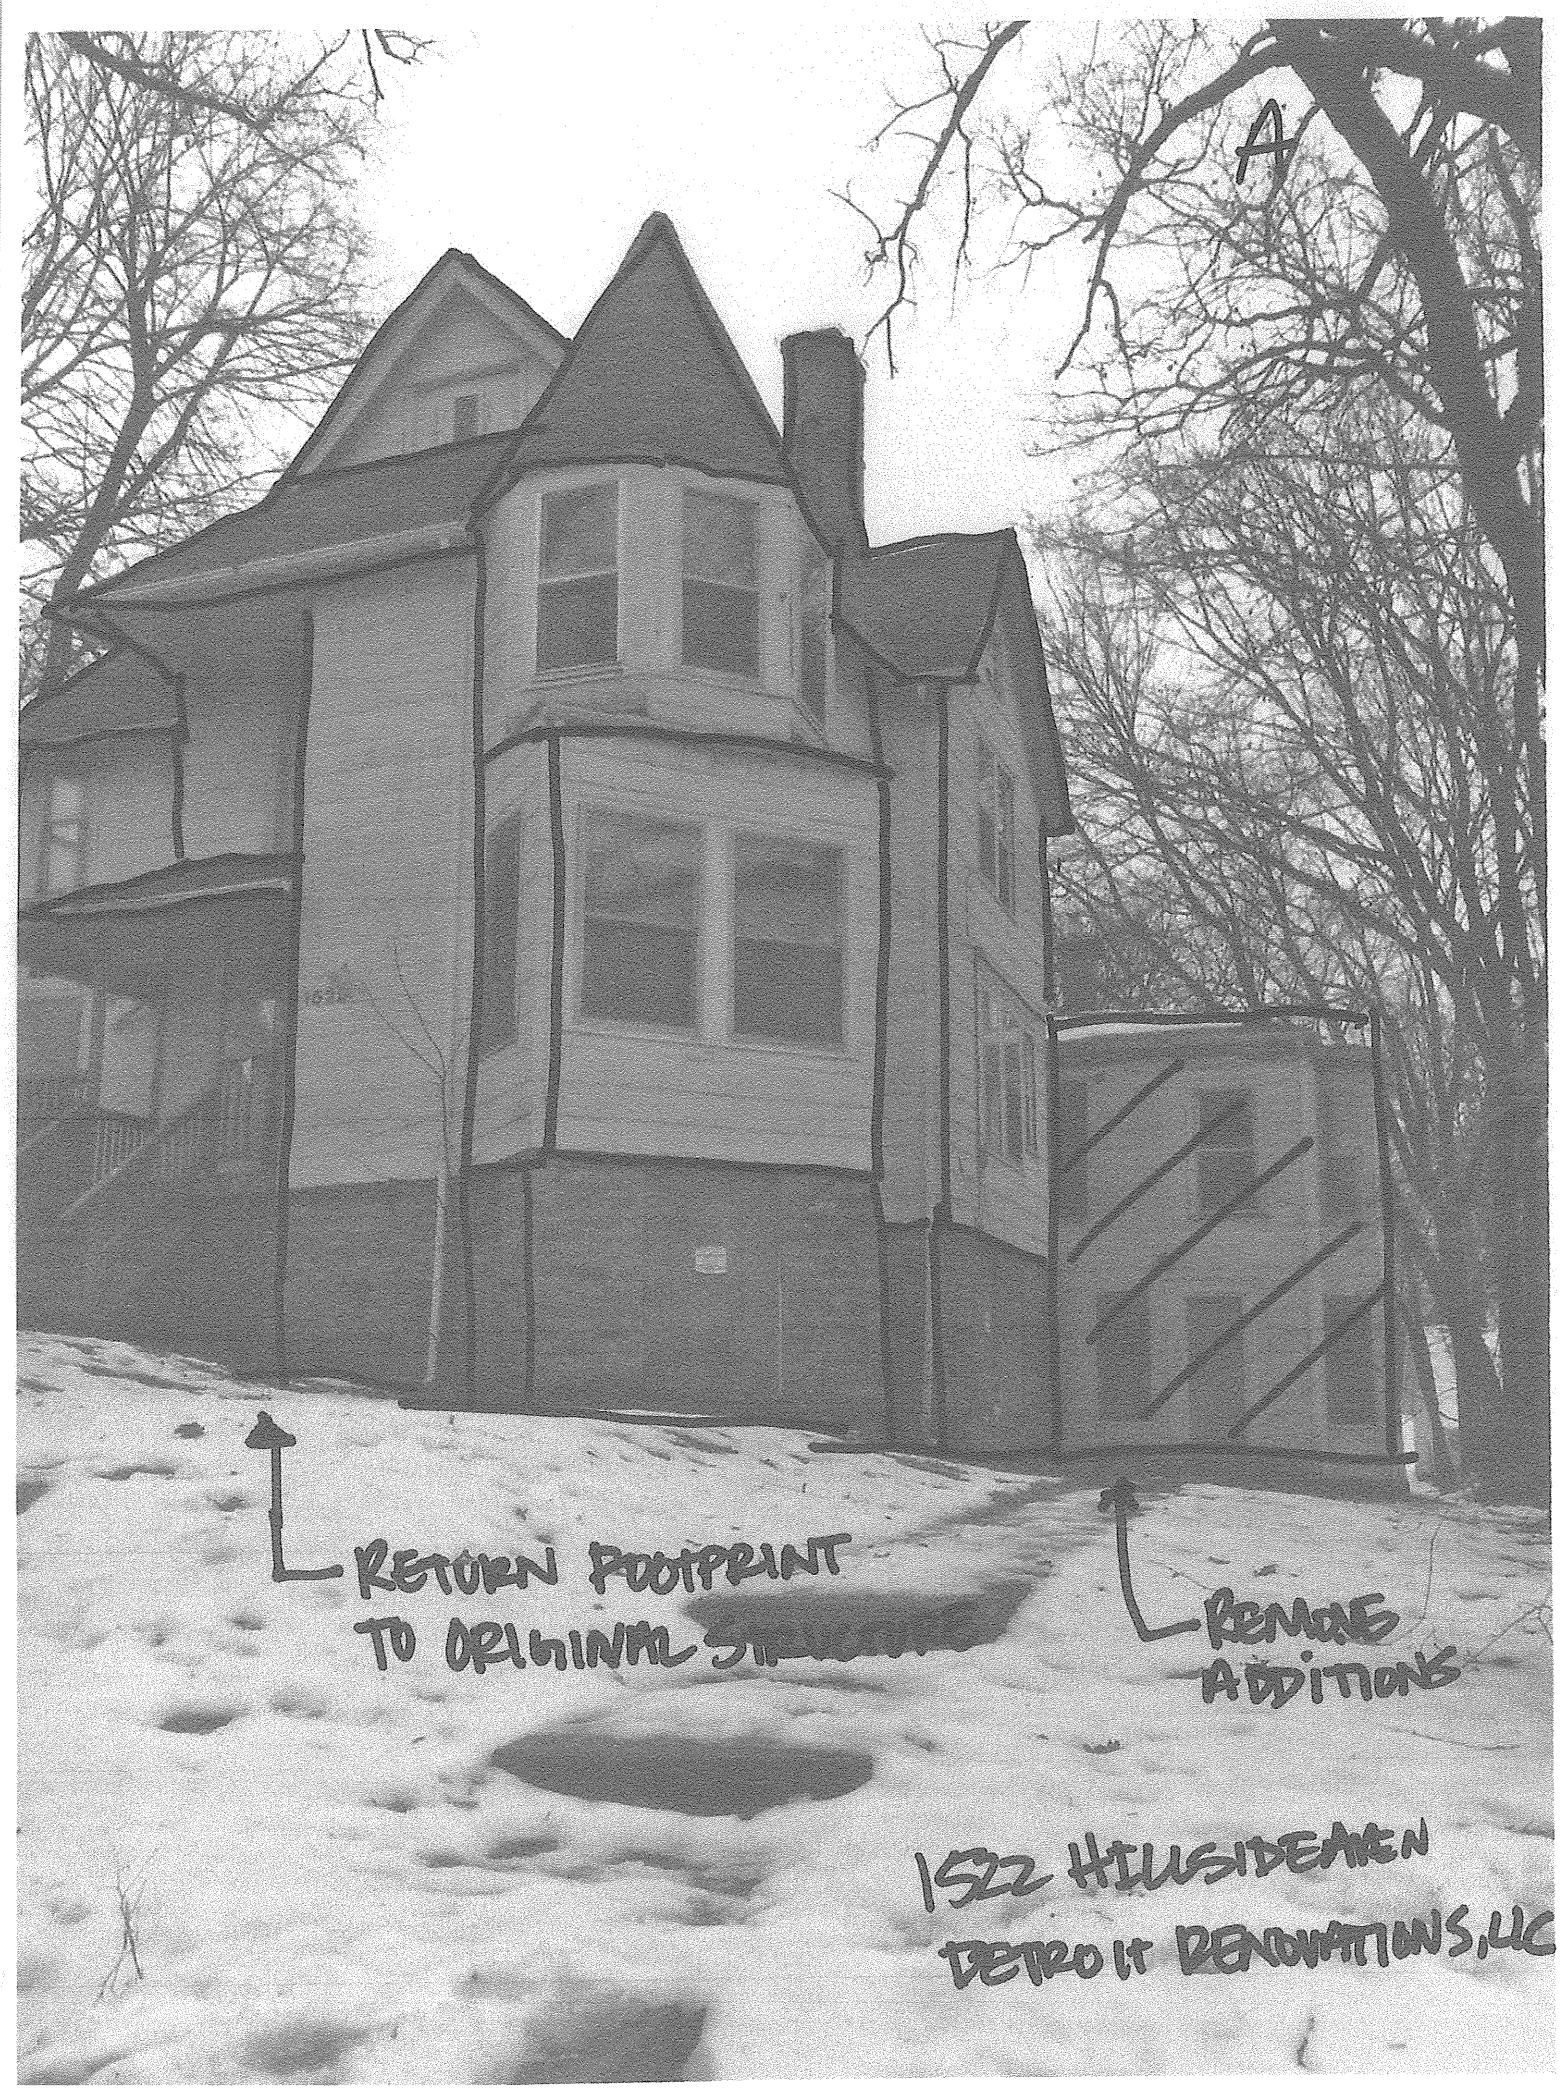
A
RETURN FOOTPRINT
TO ORIGINAL
REMOVE
ADDITIONS
1522 HILLSIDE MEN
DETROIT RENOVATIONS, LLC