Approved
BMS
3-11-13

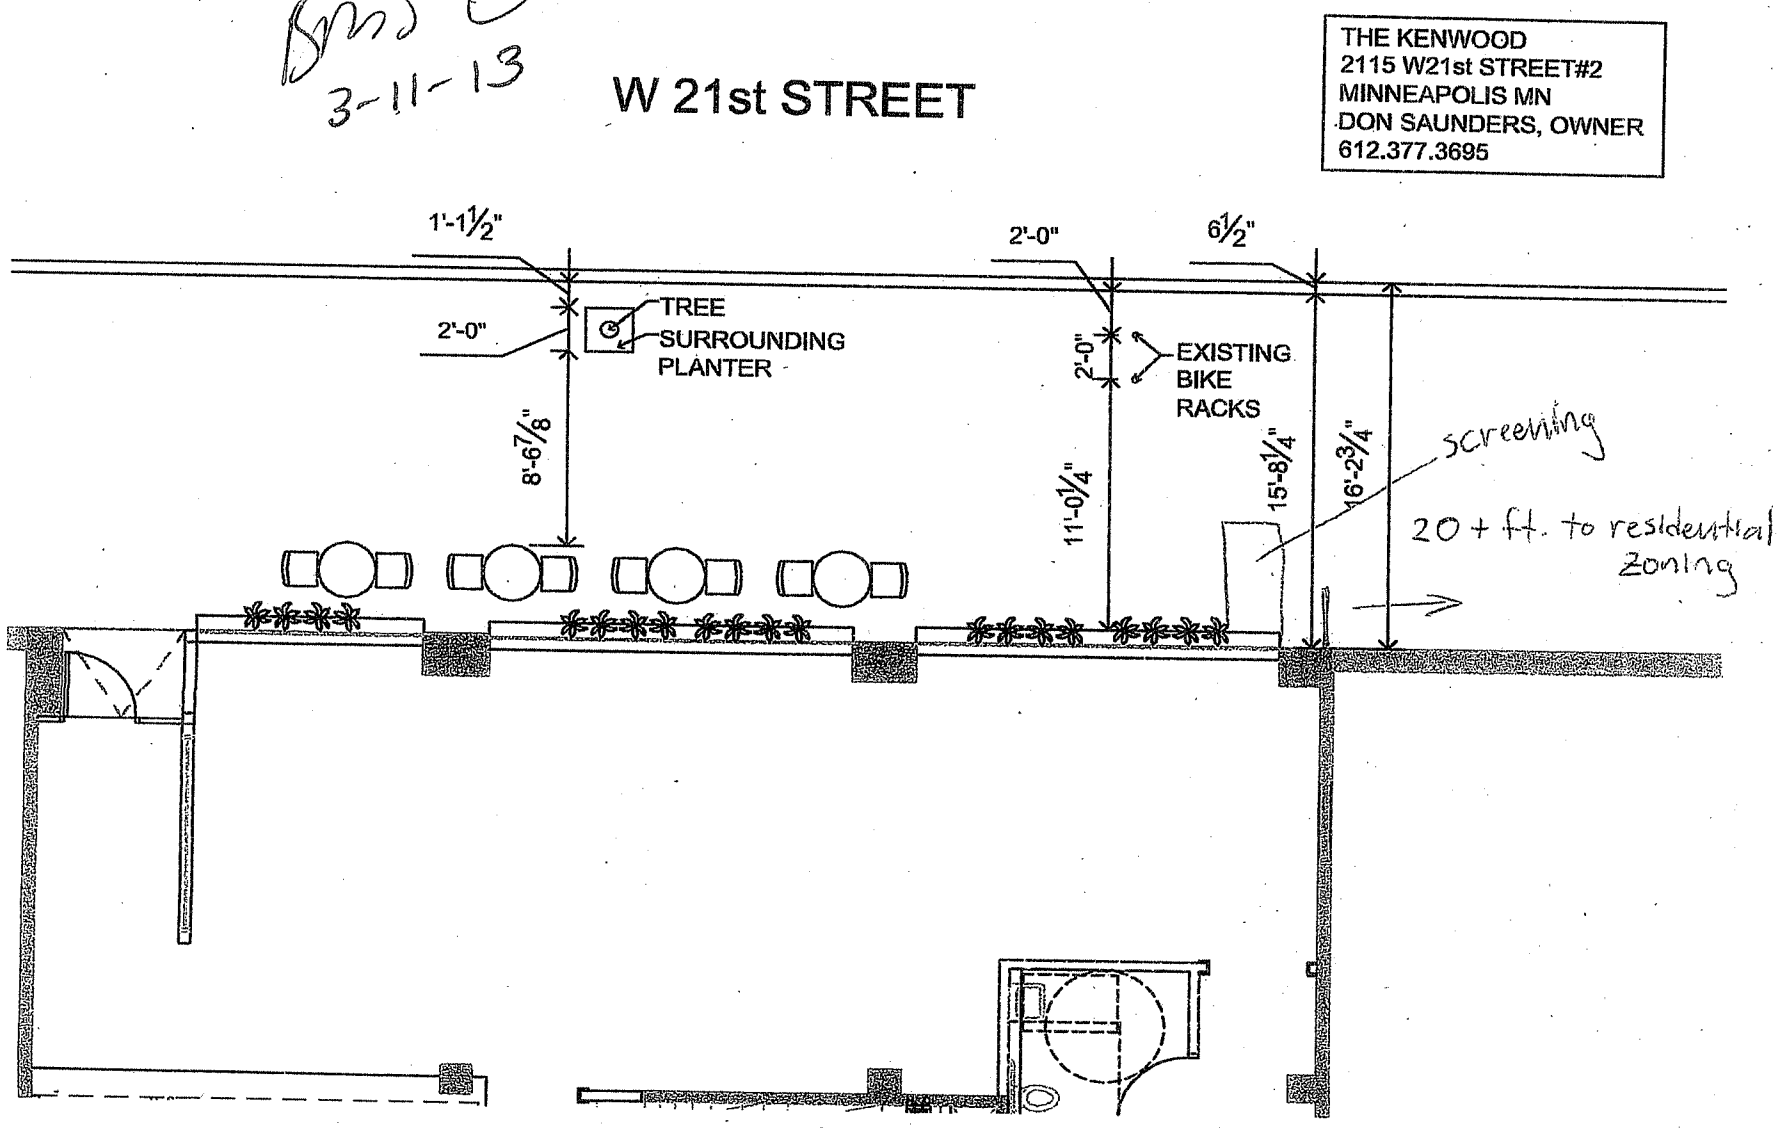

01 PATIO PLAN
1/8"= 1'-0"

SMART ASSOCIATES
701 4th ave
minneapolis
t:612-335-6797

THE KENWOOD
2115 W 21ST STREET #2
MINNEAPOLIS MN

ARCHITECT:

SHEET TITLE:
PATIO PLAN

DATE: 02.12.2013
DRAWN BY: GL
CHECKED BY: DG/DD
REVISIONS: DATE:
1 REV#1 -05.25.2012
2 REV#2 -06.07.2012

SHEET NUMBER:
ID500