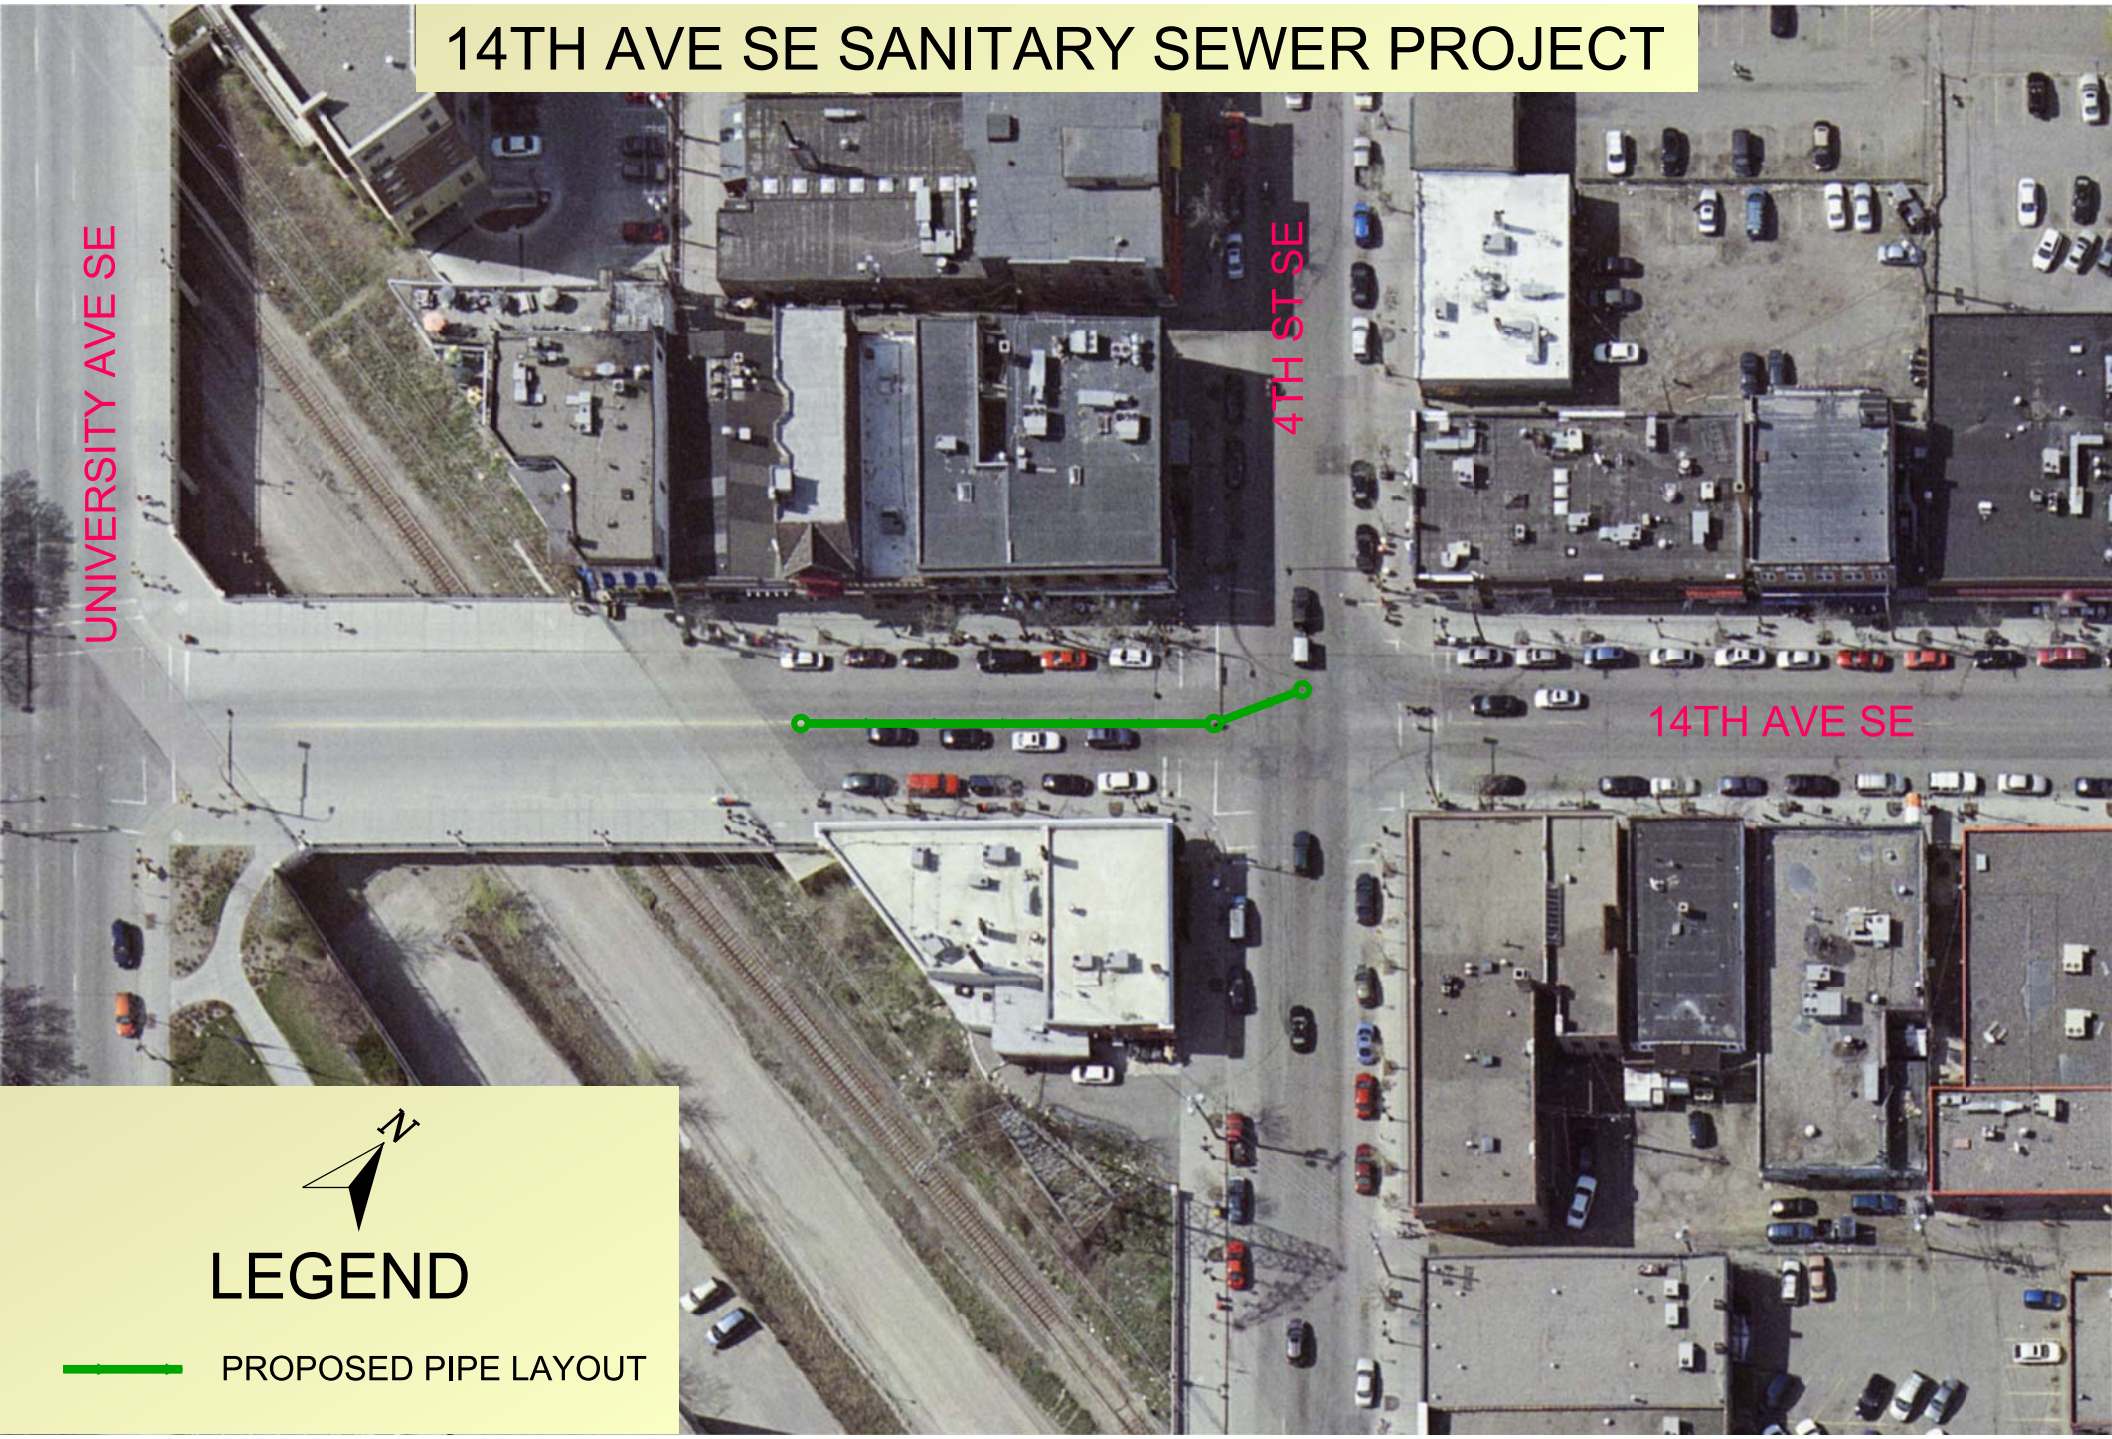14TH AVE SE SANITARY SEWER PROJECT