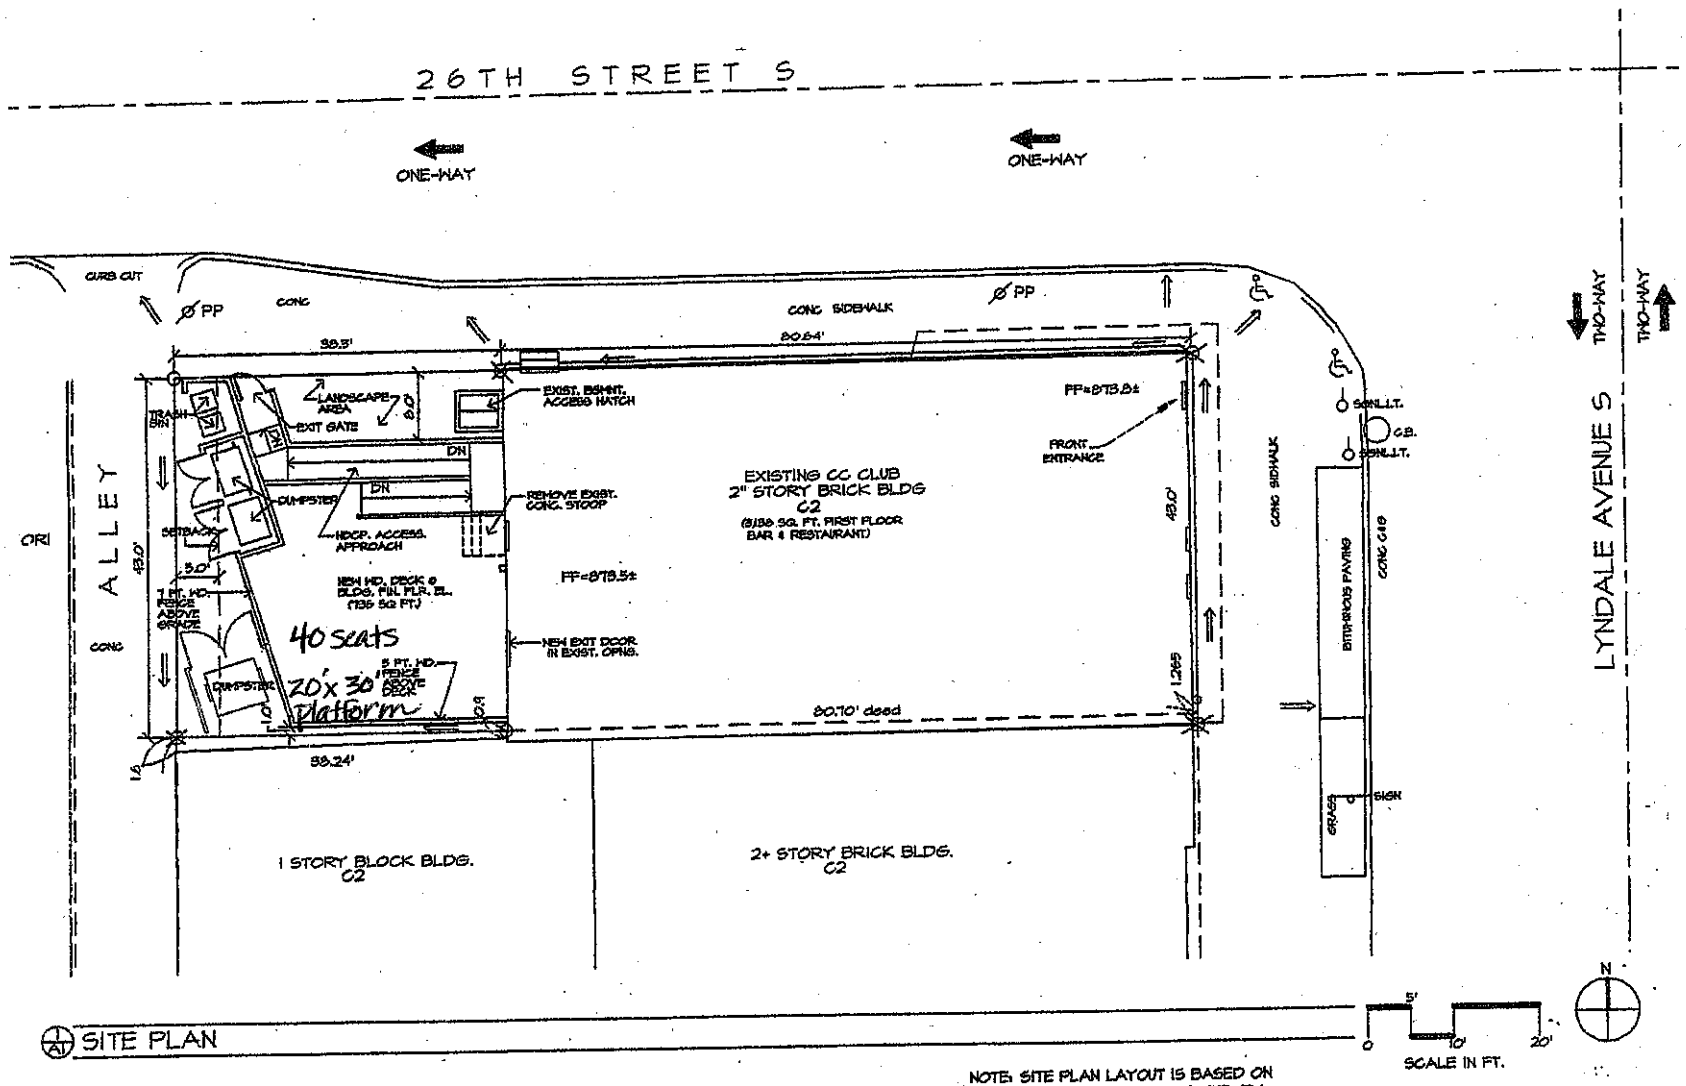

A1 SITE PLAN

NOTE: SITE PLAN LAYOUT IS BASED ON INFORMATION TAKEN FROM A SURVEY PREPARED BY SURVEY SPECIALISTS DATED 8/26/04.

Sustainable Resources Architects
Energy Conscious Planning and Design
5524 Garfield Ave. S.
Minneapolis, Minn. 55419
612-823-7722

I hereby certify that this plan, specification, or report was prepared by me or under my direct supervision and that I am a duly Licensed Architect under the laws of the State of Minnesota.

JOHN A. DOUGE
Reg. no. 12277 date 8/26/04

Revisions		
No.	Change	By	Date

Proj. No. 04-04
Date 8/26/04
Drawn By JAD
Approved JAD

SITE PLAN FOR CC CLUB

2600 LYNDALE AVENUE S.
MINNEAPOLIS, MINNESOTA

SITE PLAN

SCALE AS NOTED

A1

Sheet 1 of 1