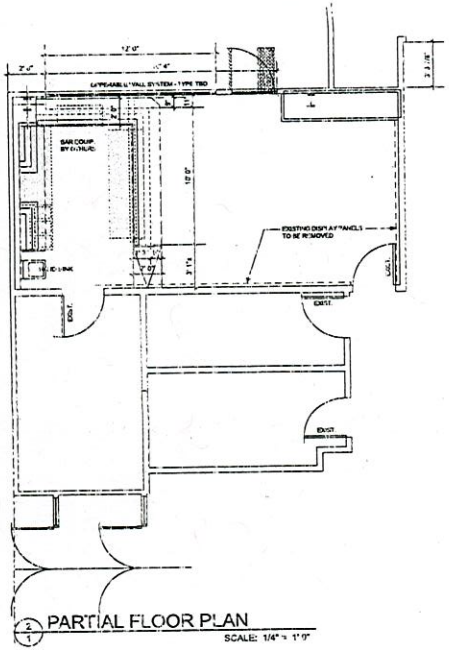

PARTIAL FLOOR PLAN
SCALE: 1/4" = 1'-0"

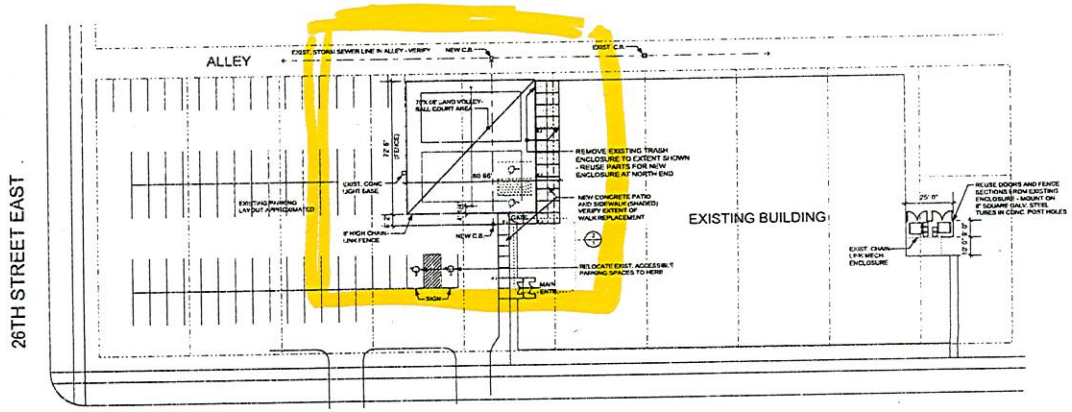

SITE PLAN
SCALE: 1" = 30'

PLAN NORTH

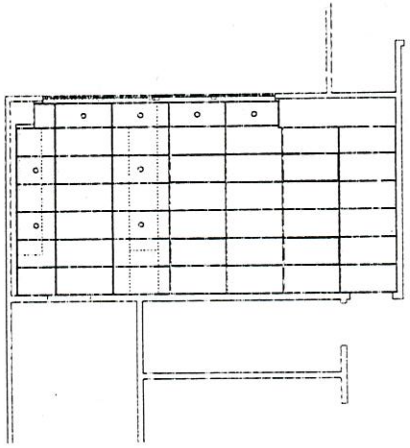

REFLECTED CEILIG PLAN
SCALE: 1/4" = 1'-0"

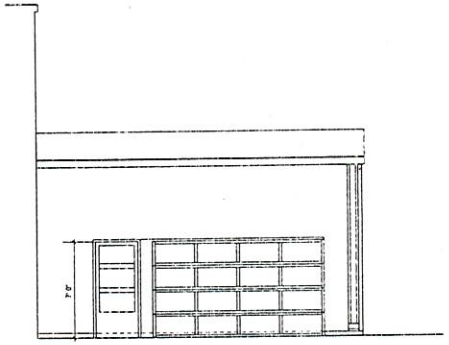

WEST ELEVATION
SCALE: 1/4" = 1'-0"

PRELIMINARY
ISSUED FOR SITE PLAN REVIEW
3/27/13

JAL ARCHITECTS LTD.
307 Plymouth Avenue South
Minneapolis, Minnesota 55405
612-404-1065
www.jalarch.com

BAR AREA ALTERATIONS
FOR
MEMORY LANES

PROJECT ADDRESS
2500 26TH AVENUE S.
MINNEAPOLIS, MN 55406

ISSUE DATE
TBD

PROJECT
MEMORY LANES
BAR AREA
ALTERATIONS

PROJECT NO.
13.07

DRAWN BY
JAL

DECK PLANS
& DETAILS

A1