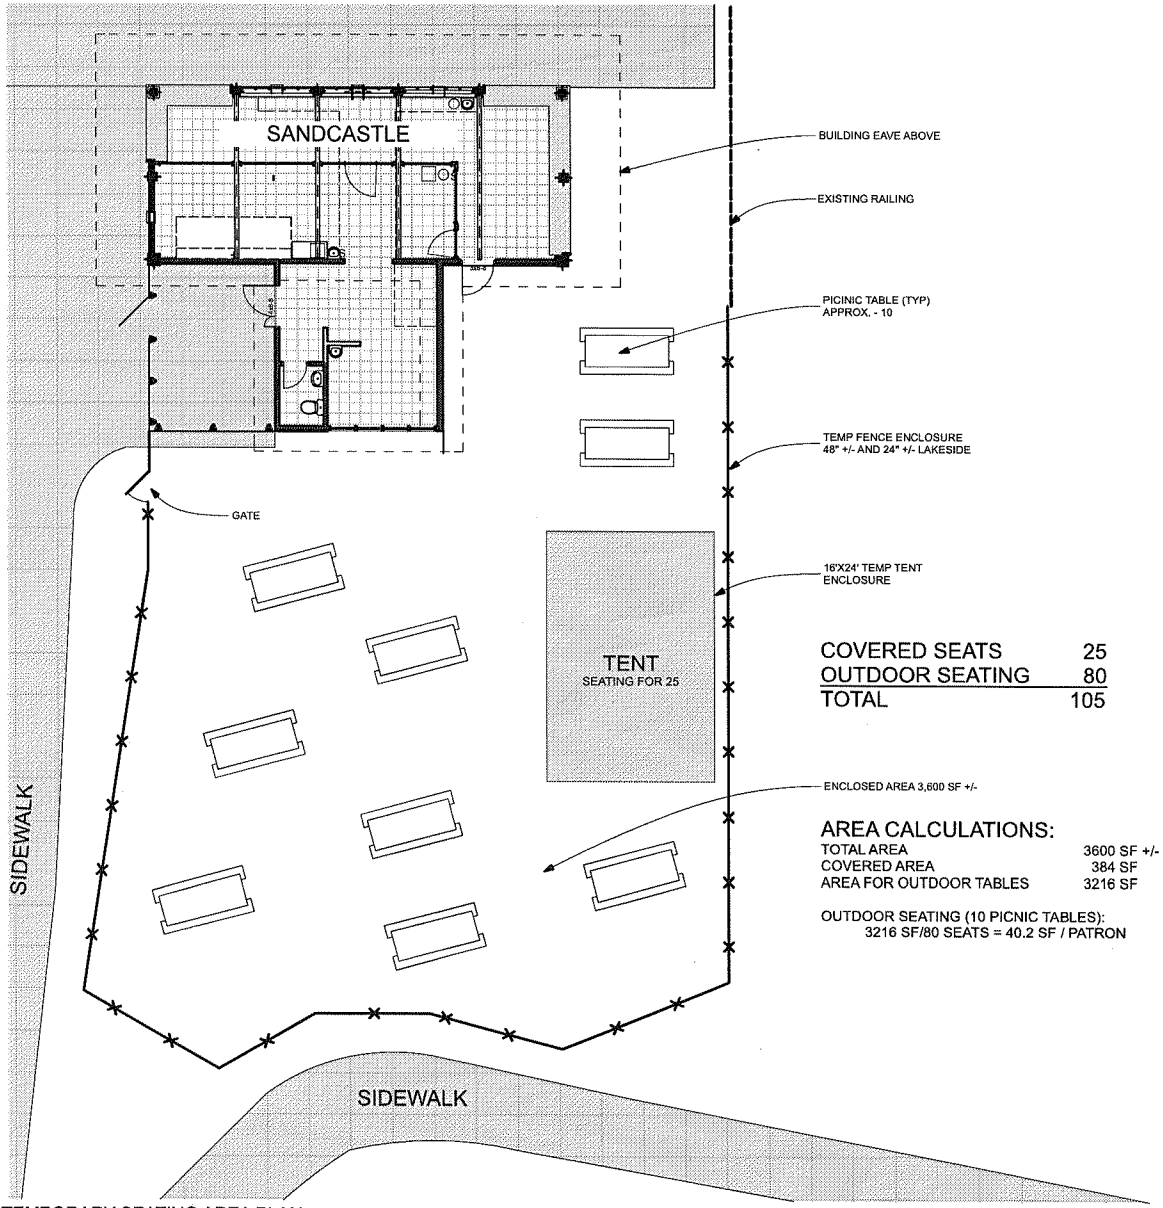

COVERED SEATS	25
OUTDOOR SEATING	80
TOTAL	105

AREA CALCULATIONS:

TOTAL AREA	3600 SF +/-
COVERED AREA	384 SF
AREA FOR OUTDOOR TABLES	3216 SF

OUTDOOR SEATING (10 PICNIC TABLES):
3216 SF/80 SEATS = 40.2 SF / PATRON

N

TEMPORARY SEATING AREA PLAN
SCALE: 3/32" = 1'-0"

LOCUS ARCHITECTURE, LTD.
1500 JACKSON ST. NE
SUITE 333
MINNEAPOLIS, MN 55413
PH: (612) 706-5600
FAX: (612) 706-5601
WWW.LOCUSARCHITECTURE.COM

CONSULTANTS

SANDCASTLE

4955 NOKOMIS PARKWAY W
MINNEAPOLIS, MN 55417

AMY GREELEY AND DOUG FLICKER

5/10/13 DATE PRINTED

PROJECT #: BATH HOUSE RENO
STAFF: #Architect
FILE: Sandcastle Building 2013.04

COPYRIGHT:
LOCUS ARCHITECTURE, LTD.

SHEET TITLE

TEMPORARY FENCE