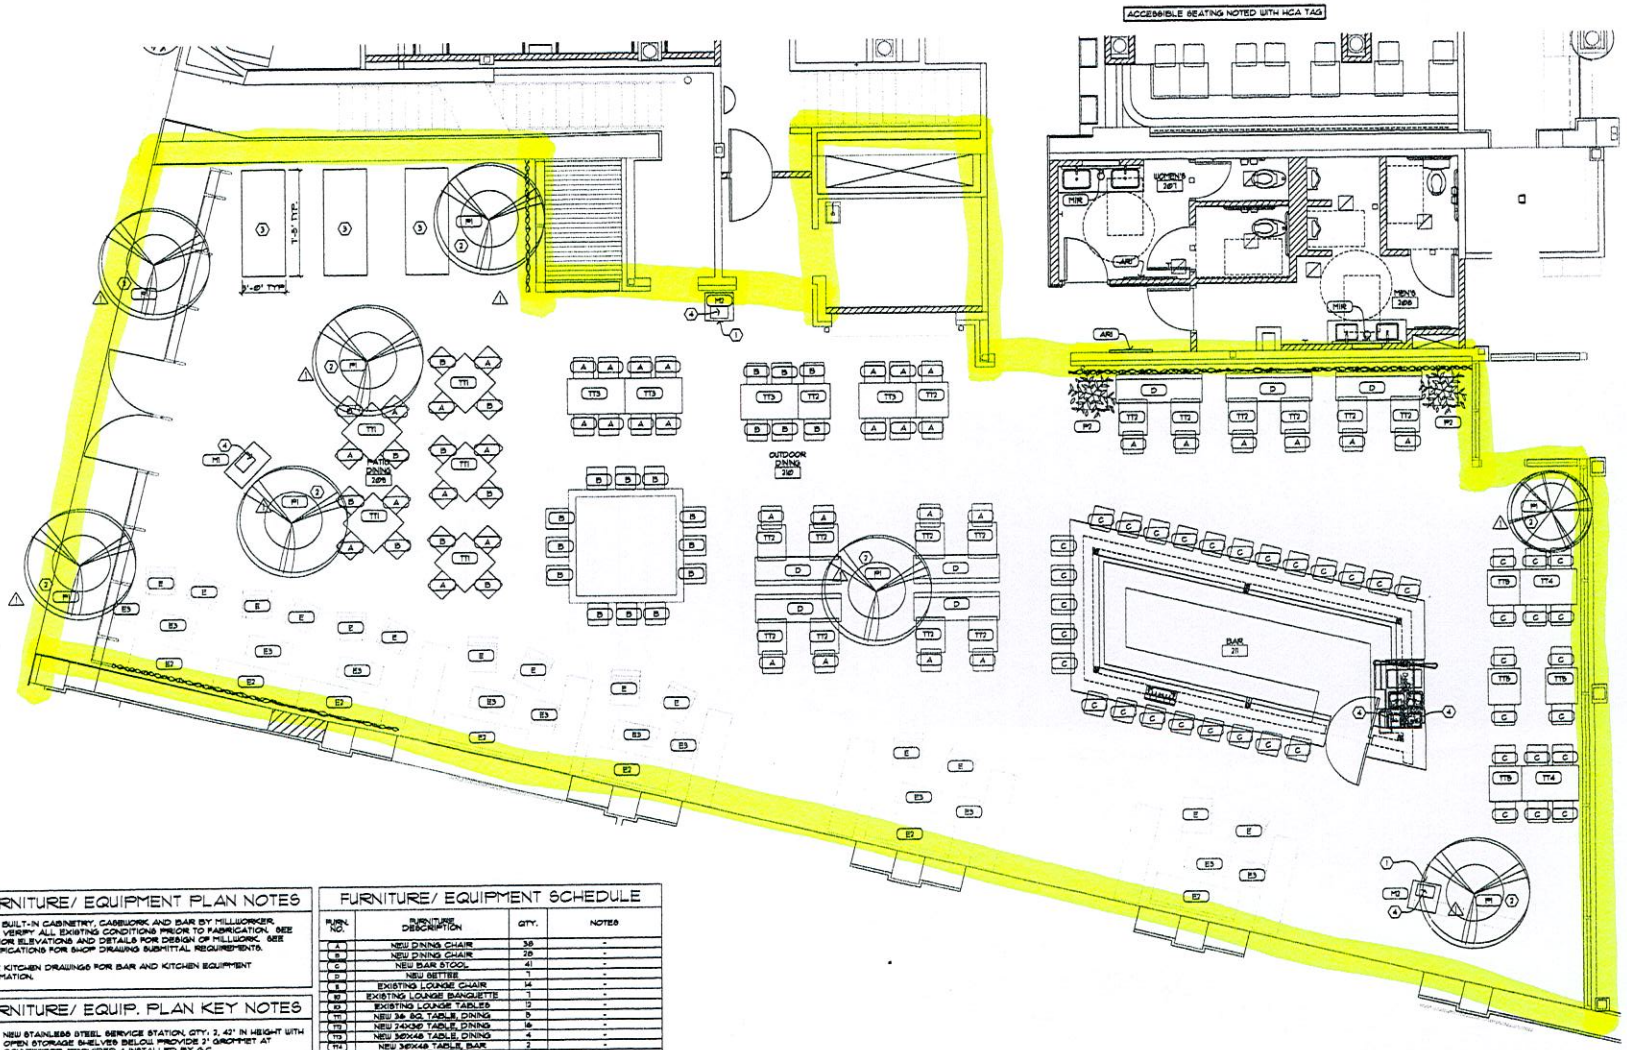

FURNITURE/ EQUIPMENT PLAN NOTES

1. ALL BUILT-IN CABINETRY, CASEWORK AND BAR BY MILLWORKER. FIELD VERIFY ALL EXISTING CONDITIONS PRIOR TO FABRICATION. SEE INTERIOR ELEVATIONS AND DETAILS FOR DESIGN OF MILLWORK. SEE SPECIFICATIONS FOR SHOP DRAWING SUBMITTAL REQUIREMENTS.
2. SEE KITCHEN DRAWINGS FOR BAR AND KITCHEN EQUIPMENT INFORMATION.

FURNITURE/ EQUIP. PLAN KEY NOTES

1. NEW STAINLESS STEEL SERVICE STATION, QTY: 2, 42" IN HEIGHT WITH OPEN STORAGE SHELVES BELOW. PROVIDE 2" GROMMET AT COUNTERTOP. PROVIDED & INSTALLED BY G.C.
2. EXISTING PLANTERS TO BE PAINTED, BY G.C. PAINT COLOR TBD.
3. BUT SIT REDWOOD GARDEN BOXES W DRIP LINES PROVIDED & INSTALLED BY G.C.
4. P.O.S. STATION. PROVIDE POWER & DATA AS REQUIRED BY DEVICE MANUFACTURER.

FURNITURE/ EQUIPMENT SCHEDULE

FURN. NO.	FURNITURE DESCRIPTION	QTY.	NOTES
A	NEW DINING CHAIR	38	-
B	NEW DINING CHAIR	28	-
C	NEW BAR STOOL	41	-
D	NEW BETTRE	7	-
E	EXISTING LOUNGE CHAIR	14	-
E2	EXISTING LOUNGE BANQUETTE	1	-
E3	EXISTING LOUNGE TABLES	12	-
TT1	NEW 36" SQ. TABLE, DINING	5	-
TT2	NEW 24X36 TABLE, DINING	16	-
TT3	NEW 30X48 TABLE, DINING	4	-
TT4	NEW 30X48 TABLE, BAR	2	-
TT5	NEW 24X36 TABLE, BAR	4	-
T6	NEW HOST STAND	1	-
~~PS~~	~~NEW STAINLESS SERVICE STATION~~	~~2~~	~~PROVIDED BY G.C.~~
PI	EXISTING PLANTER	5	PAINTED BY G.C. BLACK
P2	NEW PLANTER	7	-
AW	ARTWORK	VERIFY	BY OWNER, INSTALLED BY G.C.
MIR	MIRROR	2	PROVIDED BY G.C.

1 / A5.3 PARTIAL GROUND LEVEL FURNITURE PLAN
SCALE: 1/4" = 1'-0"

PLAN NORTH

shea
10 South Eighth Street
Minneapolis MN 55402
t 612.339.2257
f 612.349.2930
sheadesign.com

consultant
consult1
consult2

project title
MARIN
9TH & HENNEPIN
MINNEAPOLIS, MN 55402

client
MARIN

seal

I HEREBY CERTIFY THAT THIS PLAN, SPECIFICATION, OR REPORT WAS PREPARED BY ME OR UNDER MY DIRECT SUPERVISION AND THAT I AM A DULY LICENSED ARCHITECT UNDER THE LAWS OF THE STATE OF MINNESOTA.

SIGNATURE
DATE ISSUED 03.21.13
REG. NO. 21565

no.	date	description
1	03.26.13	CONSTRUCTION DOCS
2	04.17.13	REVISION #6
3		
4		

project no. 6797.00 date 04.17.13
drawn AN checked JN

sheet title
PARTIAL GROUND LEVEL FURNITURE PLAN

A5.3