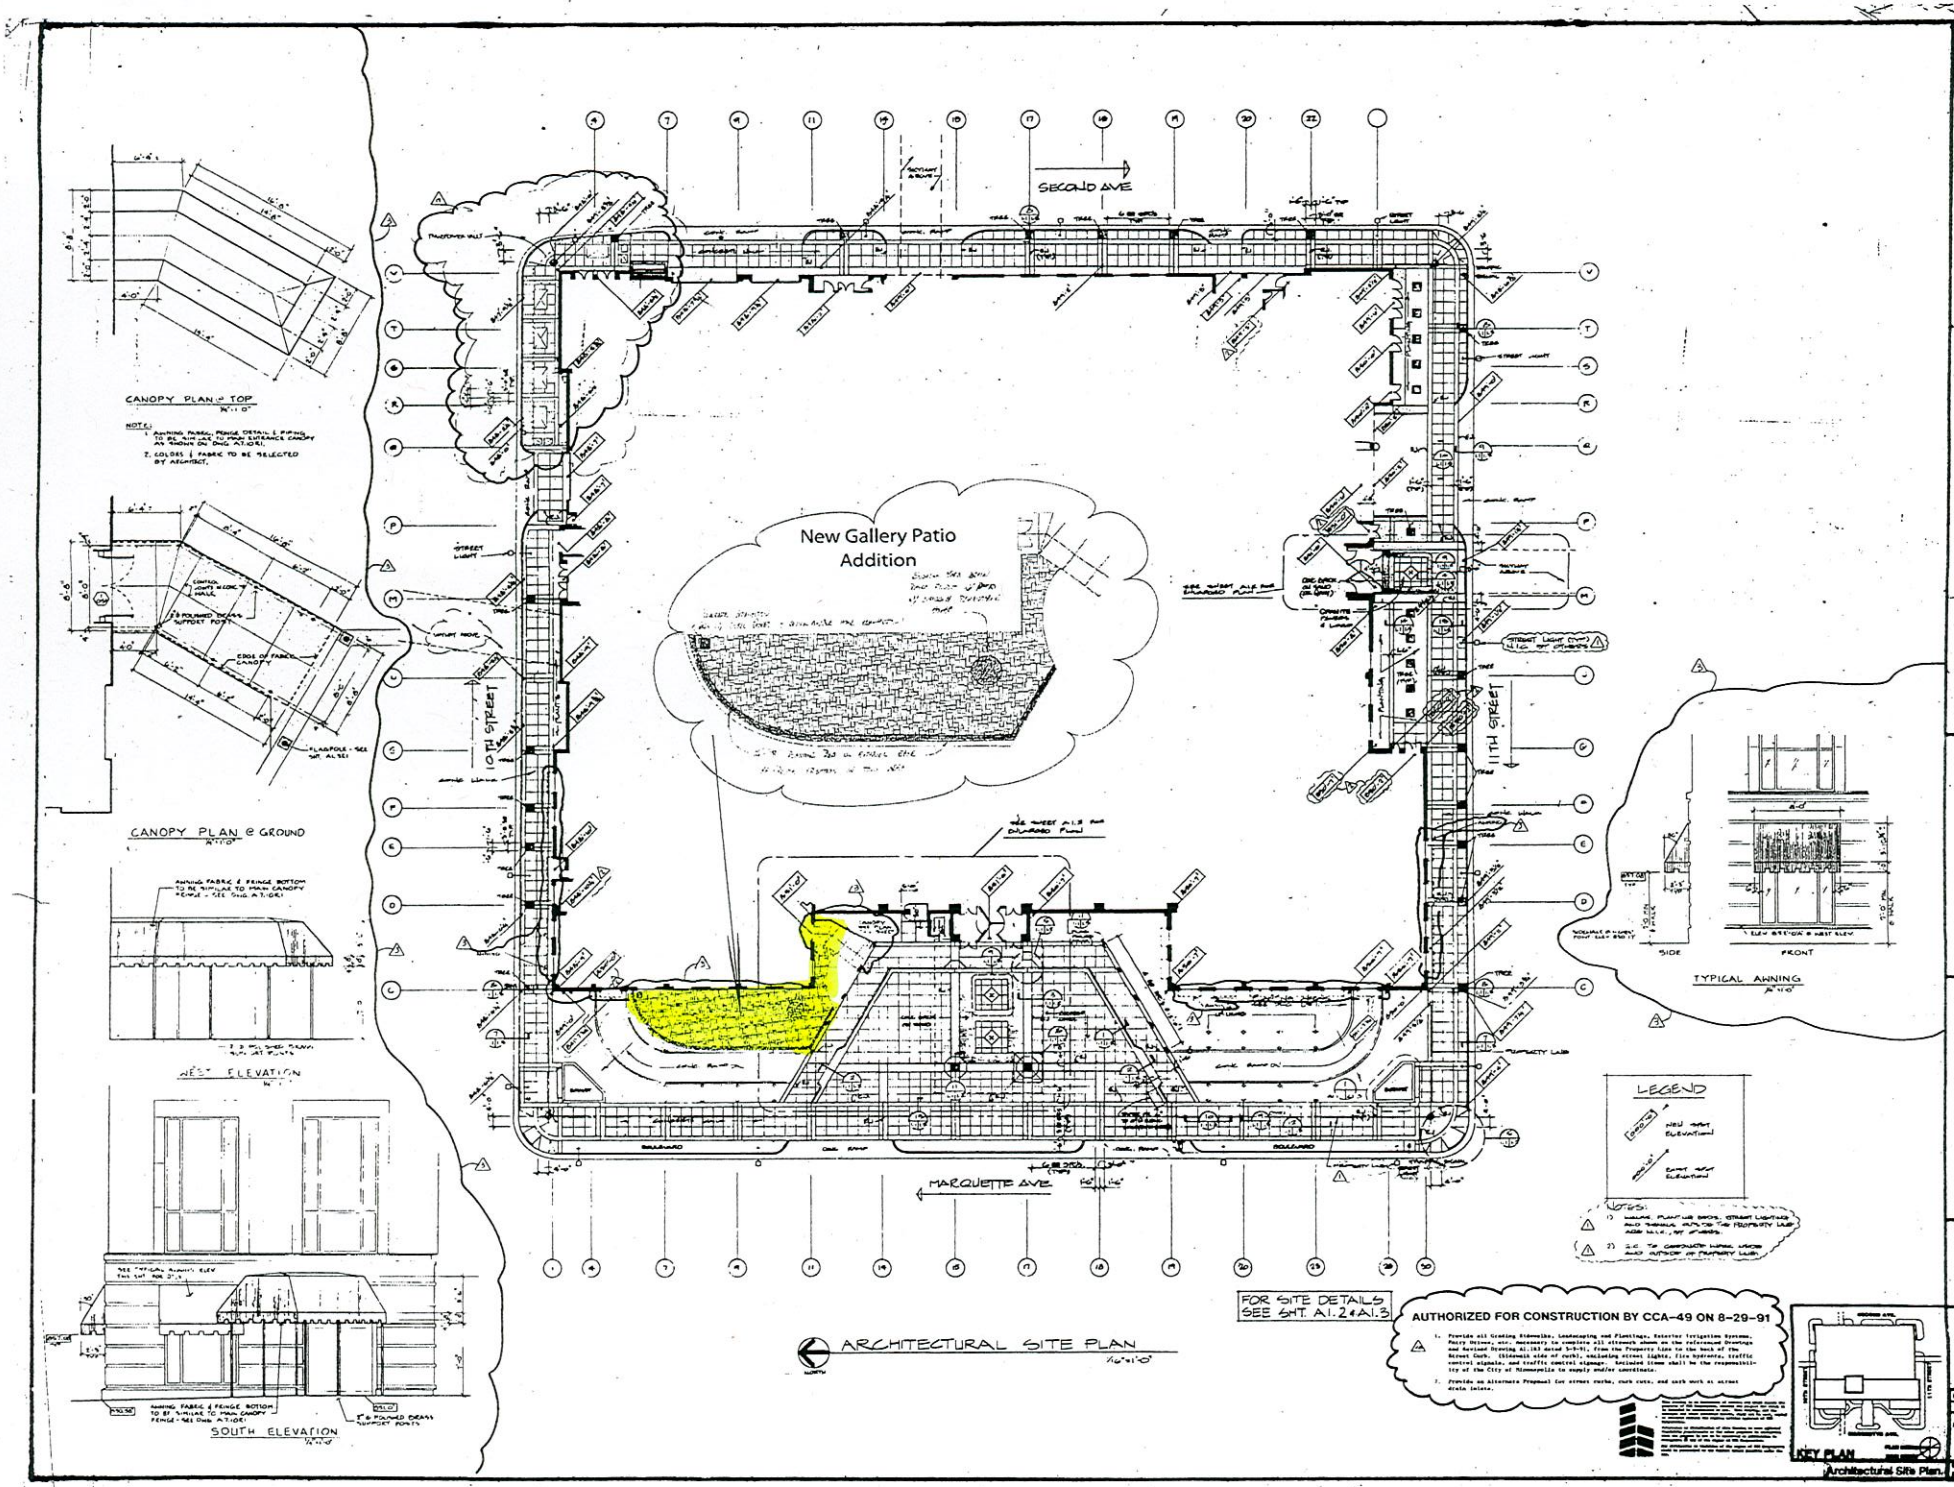
SECOND AVE
MARQUETTE AVE
10TH STREET
11TH STREET
New Gallery Patio Addition
CANOPY PLAN @ TOP
CANOPY PLAN @ GROUND
WEST ELEVATION
SOUTH ELEVATION
TYPICAL AWNING
SIDE
FRONT
LEGEND
ARCHITECTURAL SITE PLAN
FOR SITE DETAILS SEE SHT. A1.2 & A1.3
AUTHORIZED FOR CONSTRUCTION BY CCA-49 ON 8-29-91
KEY PLAN
Architectural Site Plan
THE MINNEAPOLIS CONVENTION CENTER
HOTEL AND GARAGE PROJECT
MINNEAPOLIS, MINNESOTA
HOSPITAL DESIGNERS, INC.
Frederick S. Scott, Architect
Harry J. Varwig, Architect
A1.1R4

N387225

Exterior patio
Sq Footage: 1650 sq ft
Dining Sq Footage: 1500 sq ft
Fire Occupancy/Seating Capacity: 300

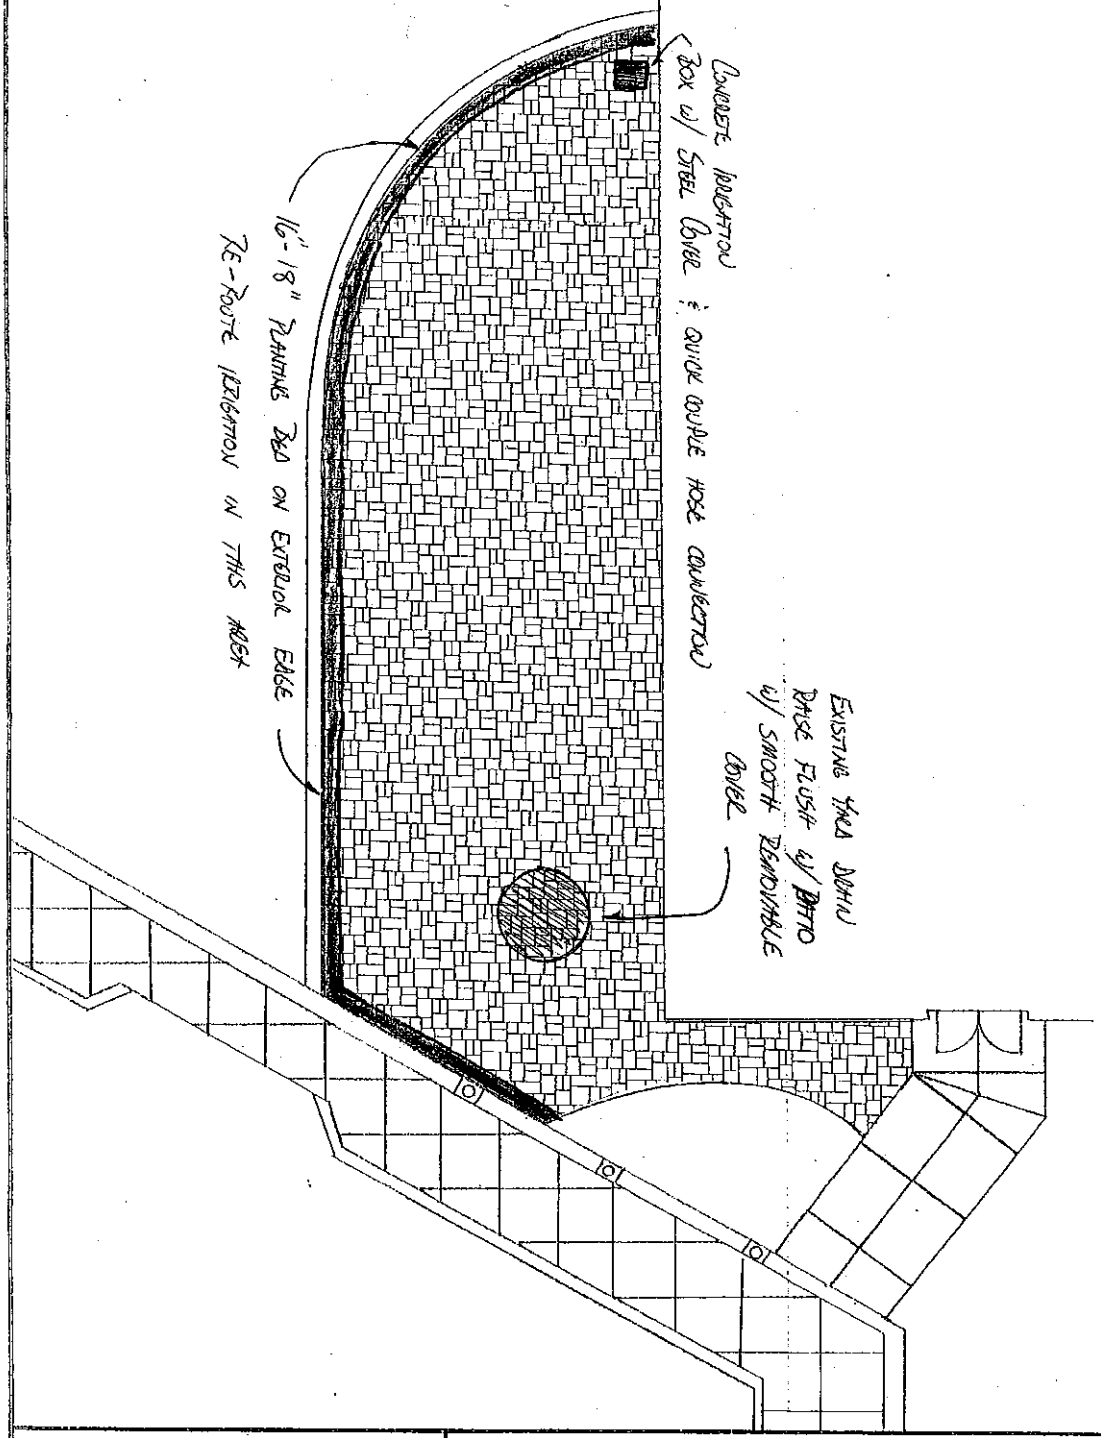

www.bulachcustomrock.com

BULACHcustomrock

SCALE:		DATE:
DRAWN BY:	REV.:	DRAWING NO.