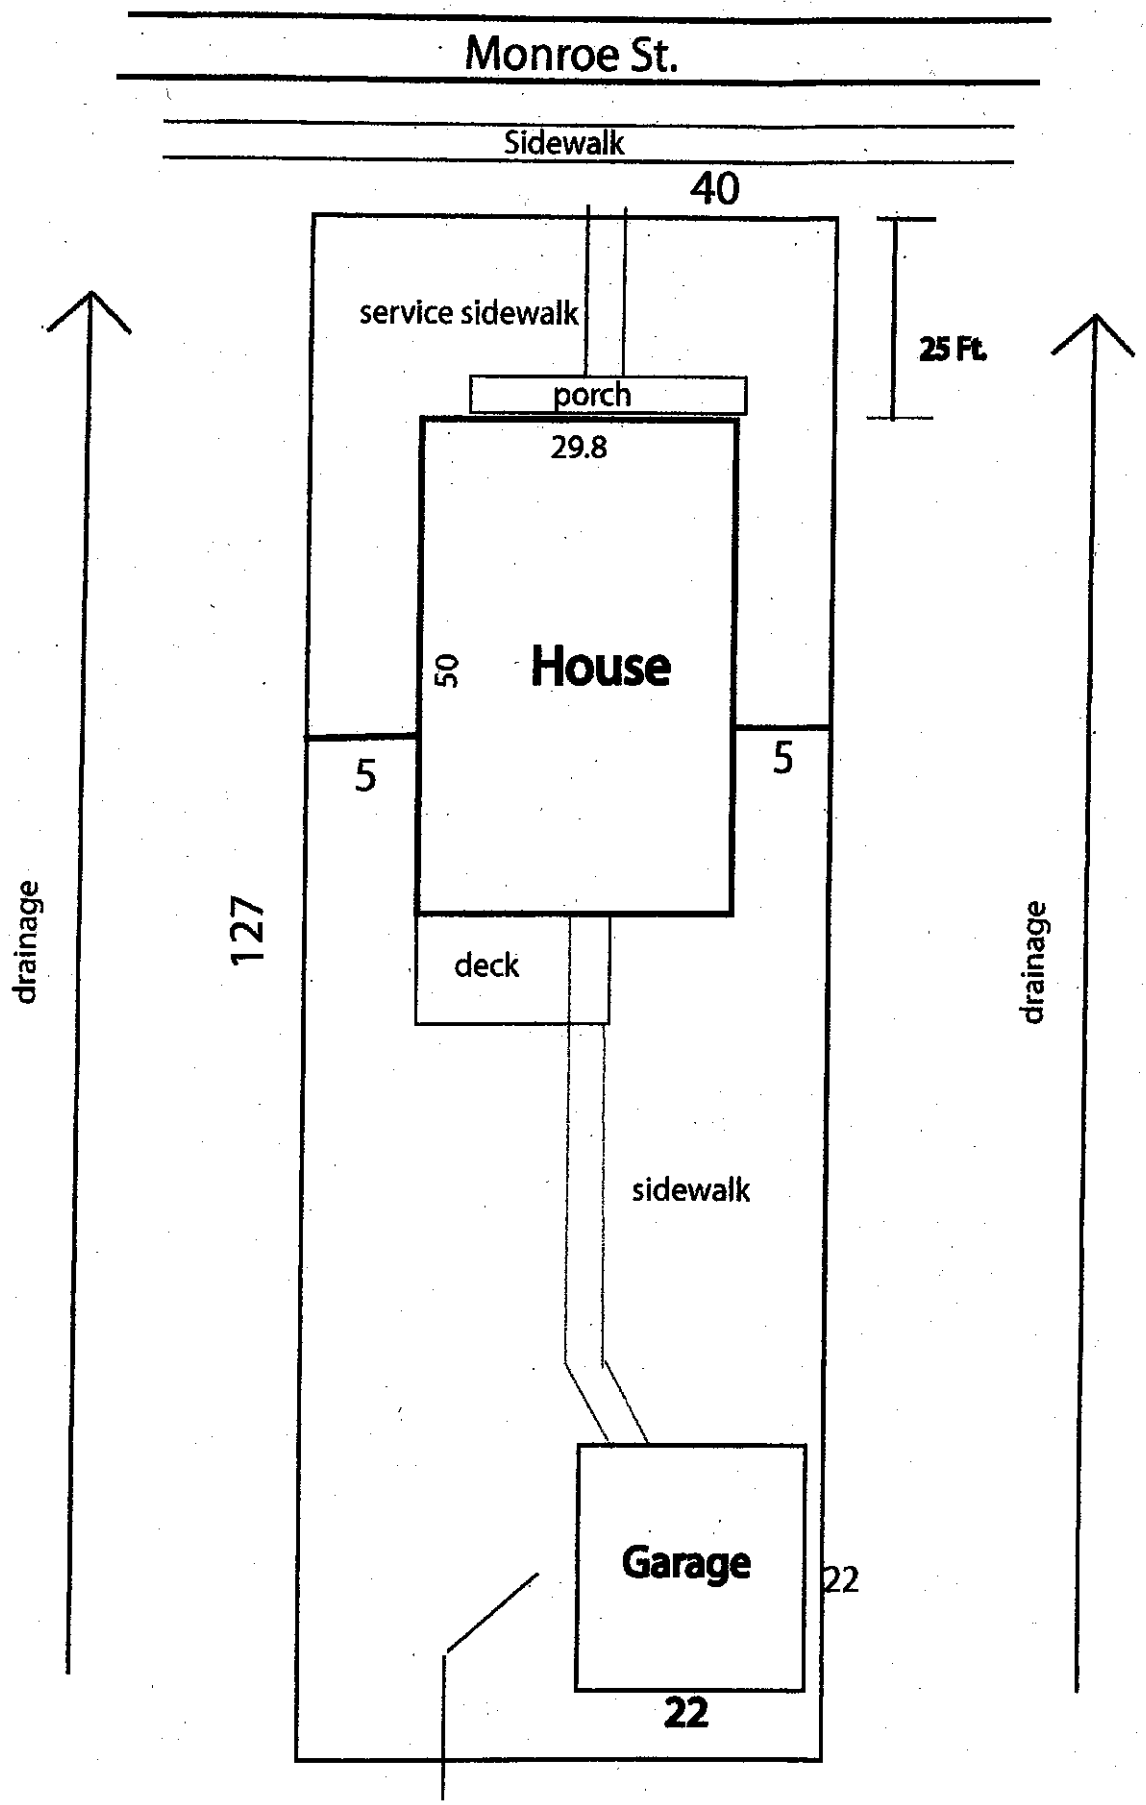
Monroe St.
Sidewalk
40
service sidewalk
25 Ft.
porch
29.8
50
House
5
5
127
drainage
drainage
deck
sidewalk
Garage
22
22

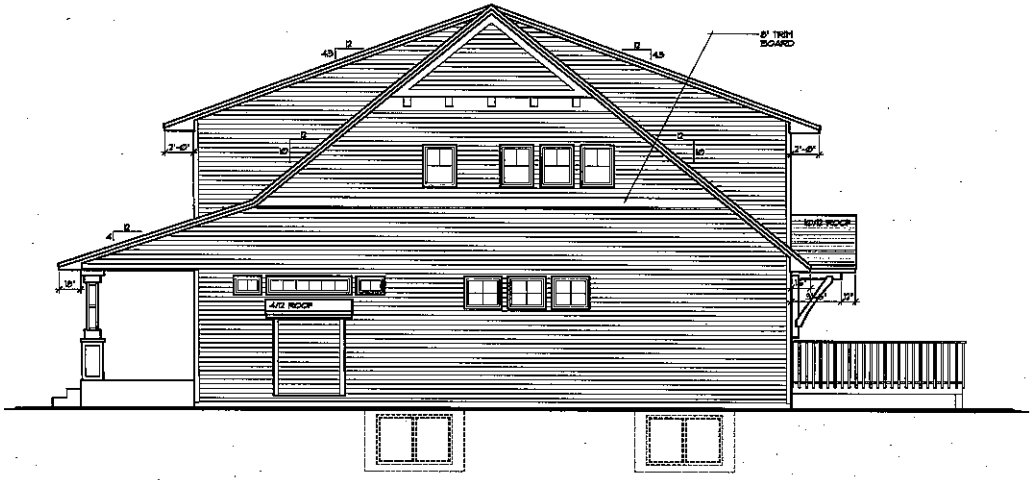

RIGHT ELEVATION 1/4"=1'-0"

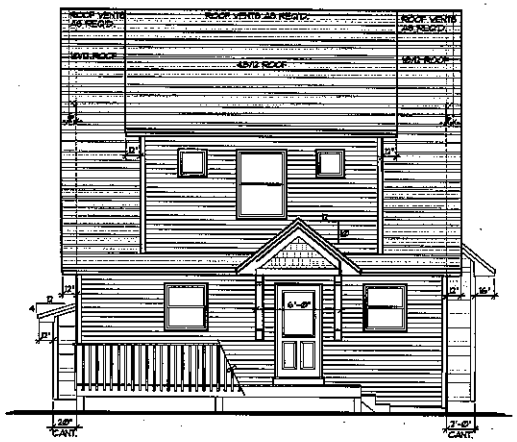

REAR ELEVATION 1/4"=1'-0"

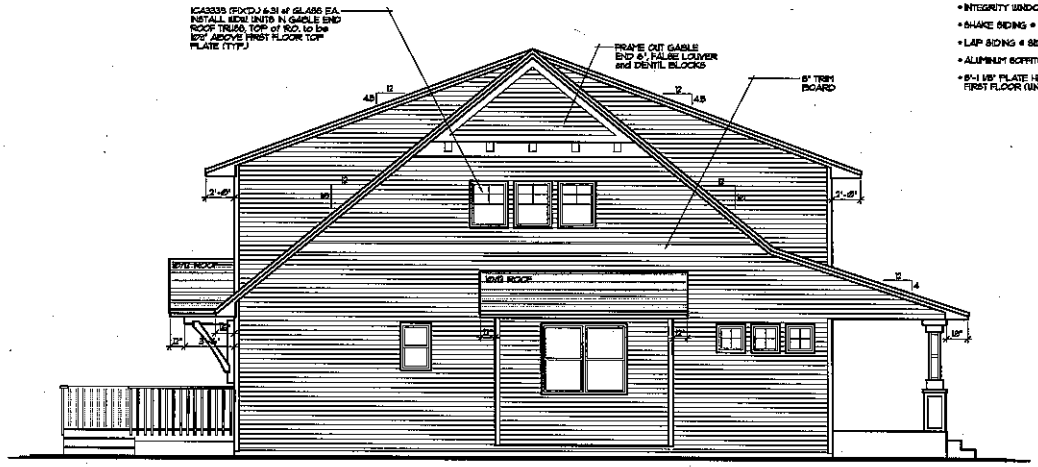

LEFT ELEVATION 1/4"=1'-0"

- ONE PIECE CORNER TRIM, SIDES and REAR
- INTEGRITY WINDOW SIZES SPEC'D.
- SHAKE SIDING @ FRONT PER SPEC'D
- LAP SIDING @ SIDES & REAR
- ALUMINUM SOFFITS & FASCIA
- 8'-1 1/8" PLATE HEIGHT AT ENTIRE FIRST FLOOR (UNO.)

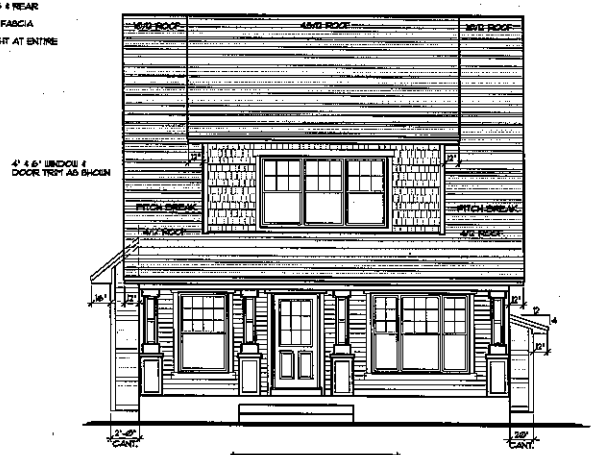

FRONT ELEVATION 1/4"=1'-0"

1117 SQ.FT. FIRST FLOOR
732 SQ.FT. SECOND FLOOR
1849 SQ.FT. TOTAL

THE:
DROPPS RESIDENCE

FINAL CONSTRUCTION PLAN 10/3/12
REVISED FINAL CONSTRUCTION PLAN 10/8/12
REVISED FINAL CONSTRUCTION PLAN 10/30/12

REVISIONS	BY
XXXX	XX

SPECIAL NOTICE:
CROIX DESIGN and DRAFTING, INC. ASSUMES NO RESPONSIBILITY FOR COPIES OF UNIDENTIFIED PLANS BEARING NO SEAL OR SIGNATURE. THESE PLANS ARE CONSIDERED FINAL FOR ACCURACY, NO PRELIMINARY PLANS ARE CONSIDERED FINAL FOR ACCURACY. NO ALTERATIONS TO THESE PLANS ARE ALLOWED WITHOUT WRITTEN CONSENT. MEET LOCAL, STATE, AND NATIONAL CODES AND REQUIREMENTS. CROIX DESIGN and DRAFTING, INC. IS NOT RESPONSIBLE FOR DIMENSIONS, NO DIMENSIONS SHALL BE SCALED FROM DRAWINGS, NO DIMENSIONS SHALL BE SCALED FOR ACCURACY.

© COPYRIGHT NOTICE: ALL RIGHTS RESERVED
THESE DRAWINGS, PLANS AND ALL OTHER WORK ARE PROTECTED BY COPYRIGHT LAWS AND THE ARCHITECTURAL WORKS PROTECTION ACT. THE ARCHITECTURAL PLANS AND DRAWINGS MUST NOT BE REPRODUCED, SUBMITTED, OR TRANSMITTED IN ANY FORM OR BY ANY MEANS, ELECTRONIC OR MECHANICAL, WITHOUT THE PRIOR WRITTEN PERMISSION OF CROIX DESIGN and DRAFTING, INC.

DESIGN and DRAFTING BY:
CROIX DESIGN and DRAFTING, Inc.
"ARCHITECTURAL SERVICE, DESIGN and DRAFTING FOR RESIDENTIAL and COMMERCIAL BUILDING"
"HOUSE PLANS, SITE PLANS, SUBDIVISION PLANS, PLAT MAPS, ELEVATIONS"
PH: (763) 757-9977 • FAX: (763) 757-4383
• WWW.CROIXDESIGN.COM •

BUILT BY:
ACCENT
DESIGNERS AND BUILDERS OF FINE HOMES SINCE 1973

DRAWN	SER1
CHECKED	XX
DATE	10/3/2012
SCALE	AS NOTED
CADD FILE #	1216-4
SHEET	1 OF 4