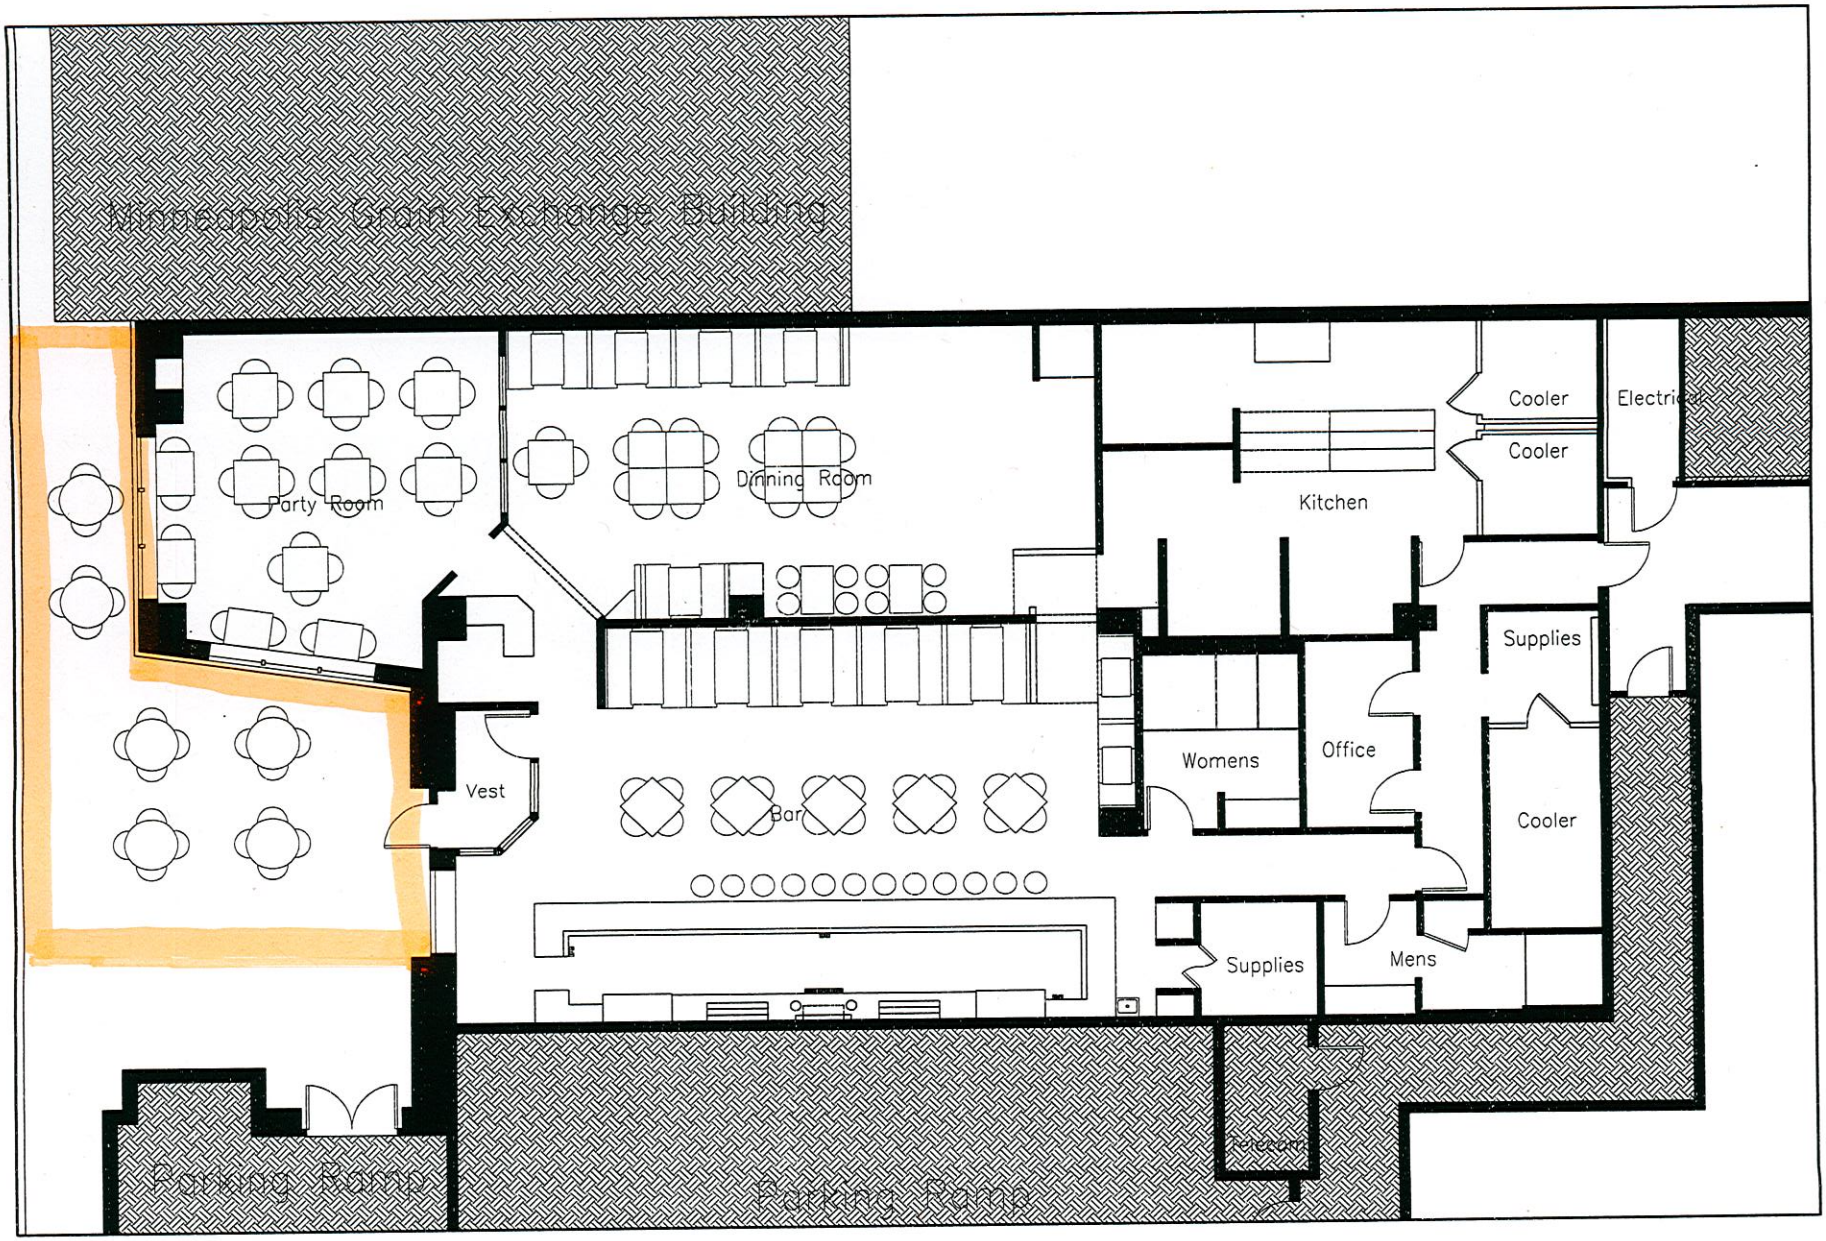

MINNEAPOLIS

CITY OF LAKES

FINANCE AND PROPERTY SERVICES DEPARTMENT

PROPERTY SERVICES DIVISION

Tenant Improvements
Jerry Haaf Memorial Parking Ramp
424 S 4th St
Minneapolis, MN 55415

SHEET TITLE:	Furn Plan
PHASE:	CD
DRAWN BY:	MI
DATE:	August 23, 2013
DRAWING NAME:	
DRAWING SCALE:	1/8"=1'-0"
JOB NO.:	
SHEET NO.	2