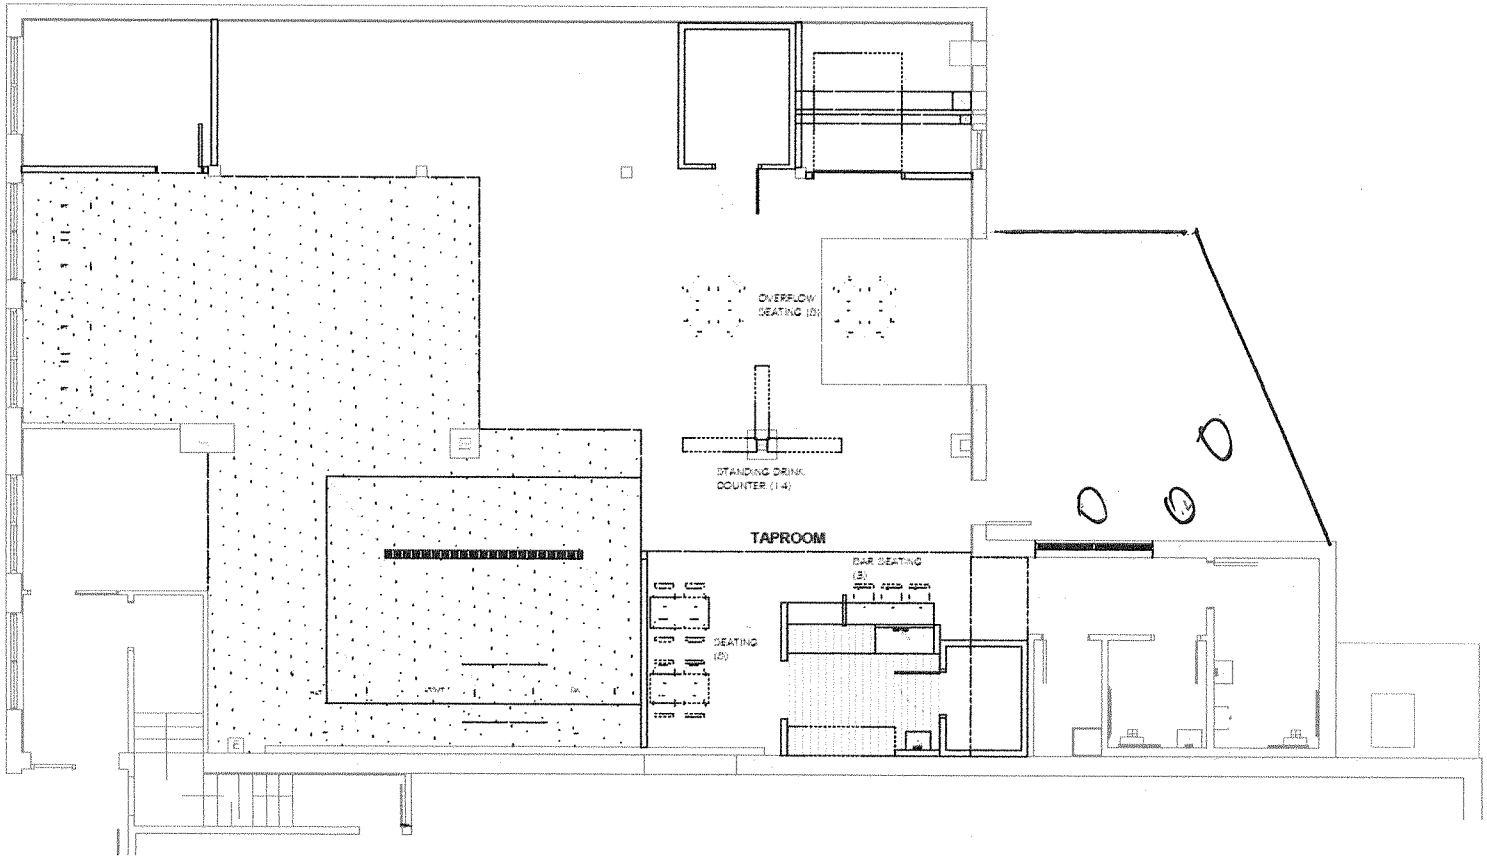

1 A1.0 FLOOR PLAN - TAPROOM LAYOUT

Proposed Tenant Improvement For:
Boom Island Brbewing Company
2014 WASHINGTON AVE. N, SUITE 300
MINNEAPOLIS, MN

Paul Meyer ARCHITECTS, INC
PROJECT # 0108

I HEREBY CERTIFY THAT THIS PLAN, SPECIFICATION, OR REPORT WAS PREPARED BY ME OR UNDER MY DIRECT SUPERVISION AND THAT I AM A DULY LICENSED ARCHITECT UNDER THE LAWS OF THE STATE OF MINNESOTA.

DATE: 06.08.2015 LIC. #: 20999

ISSUE/REVISIONS

FLOOR PLAN - TAPROOM LAYOUT

A1.0