KEY	SPECIES	QUANT.	SPACING
BHS	SPRUCE, BLACK HILLS	8	AS SHOWN
SJM	MAPLE, SCARLET JEWEL	5	AS SHOWN
CRB	BIRCH, RIVER (CLUMP)	2	AS SHOWN
SWO	OAK, SWAMP WHITE	5	AS SHOWN
ABS	SERVICEBERRY, AUTUMN BRILLIANCE APPLE	10	AS SHOWN
BWS	SPIREA, BRIDALWREATH	80	5' O.C.

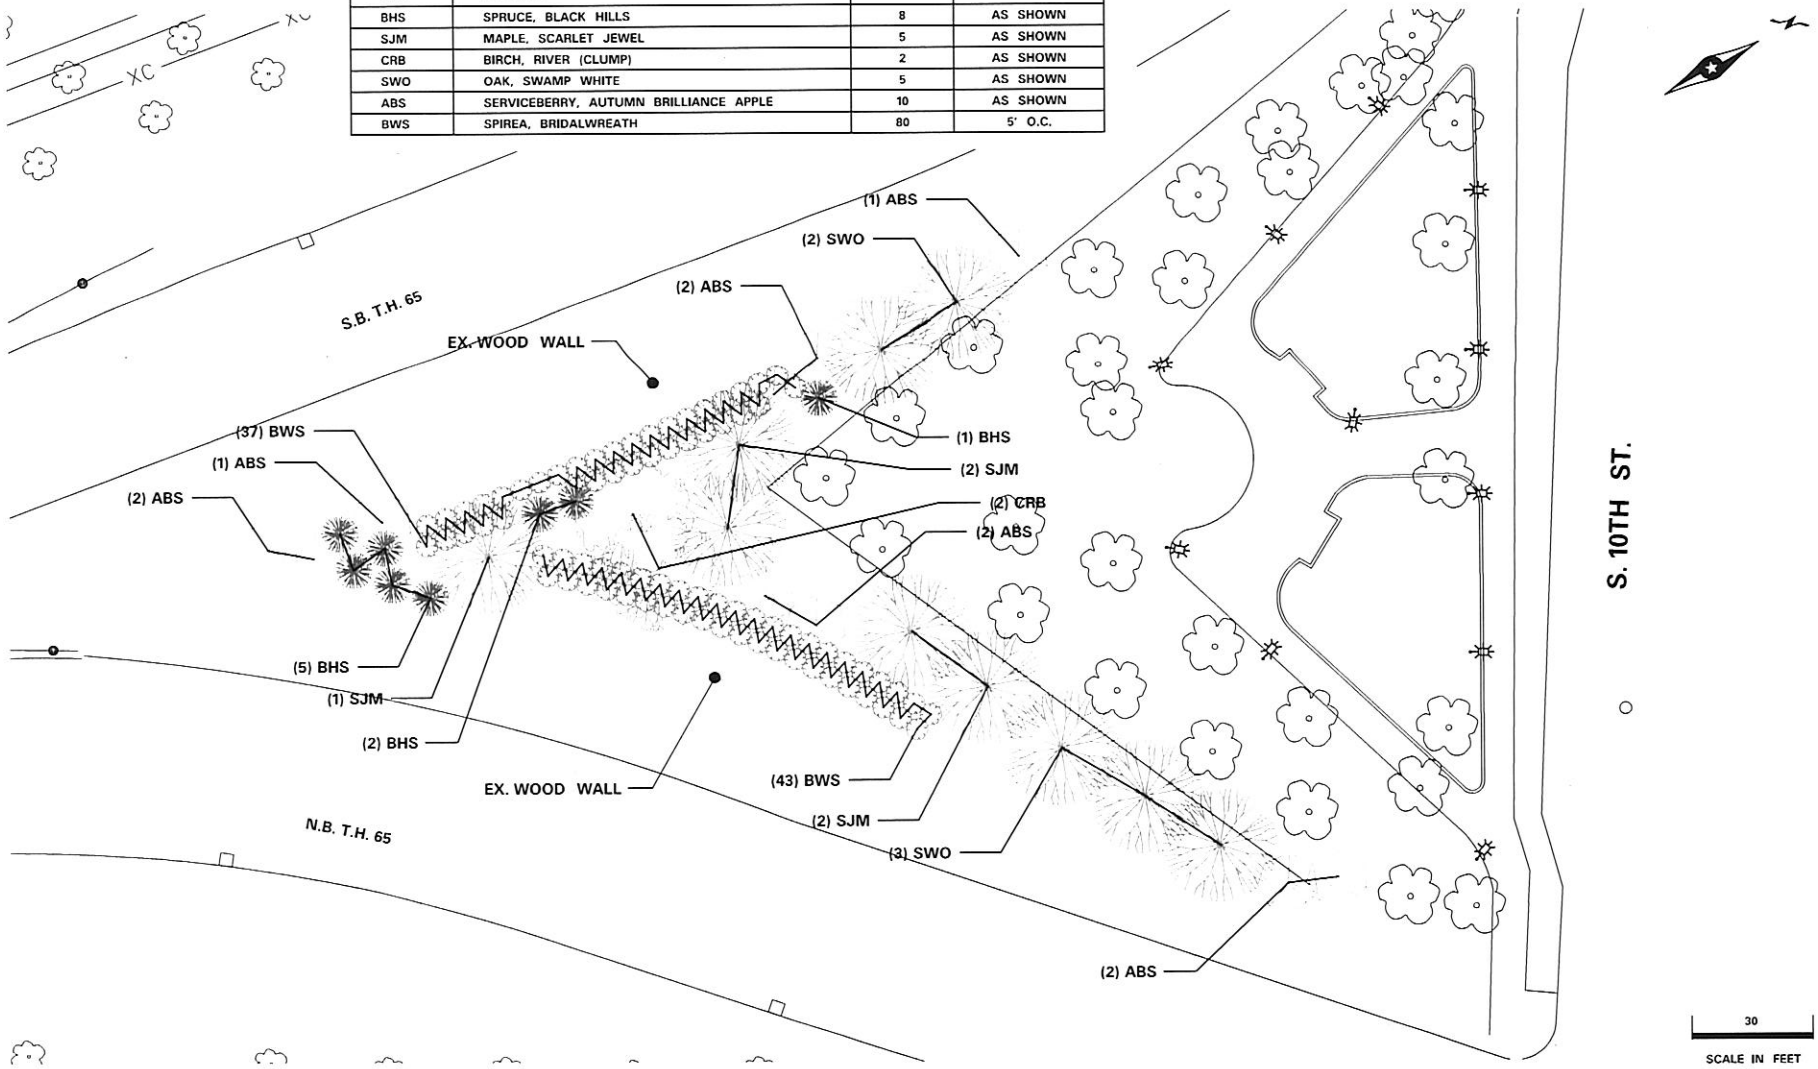

DATE PRINTED: 6-4-2013	TIME PRINTED: 1:41:52 PM	PROJECT MANAGER TODD CARROLL	DRAWN BY TODD CARROLL
			CHECKED BY

DATE 11-01-2012 LIC. NO. 26551

SIGNATURE (LICENSED PROFESSIONAL LANDSCAPE ARCHITECT)

STATE OF MINNESOTA
DEPARTMENT OF TRANSPORTATION
OFFICE OF ENVIRONMENTAL STEWARDSHIP
ENVIRONMENTAL PLANNING AND DESIGN UNIT
TRANSPORTATION BUILDING
ST. PAUL, MINNESOTA 55155-1899

LANDSCAPE PLAN

STATE PROJECT 2710-969 (T.H. 65) SHEET NO. 3 OF 6 SHEETS