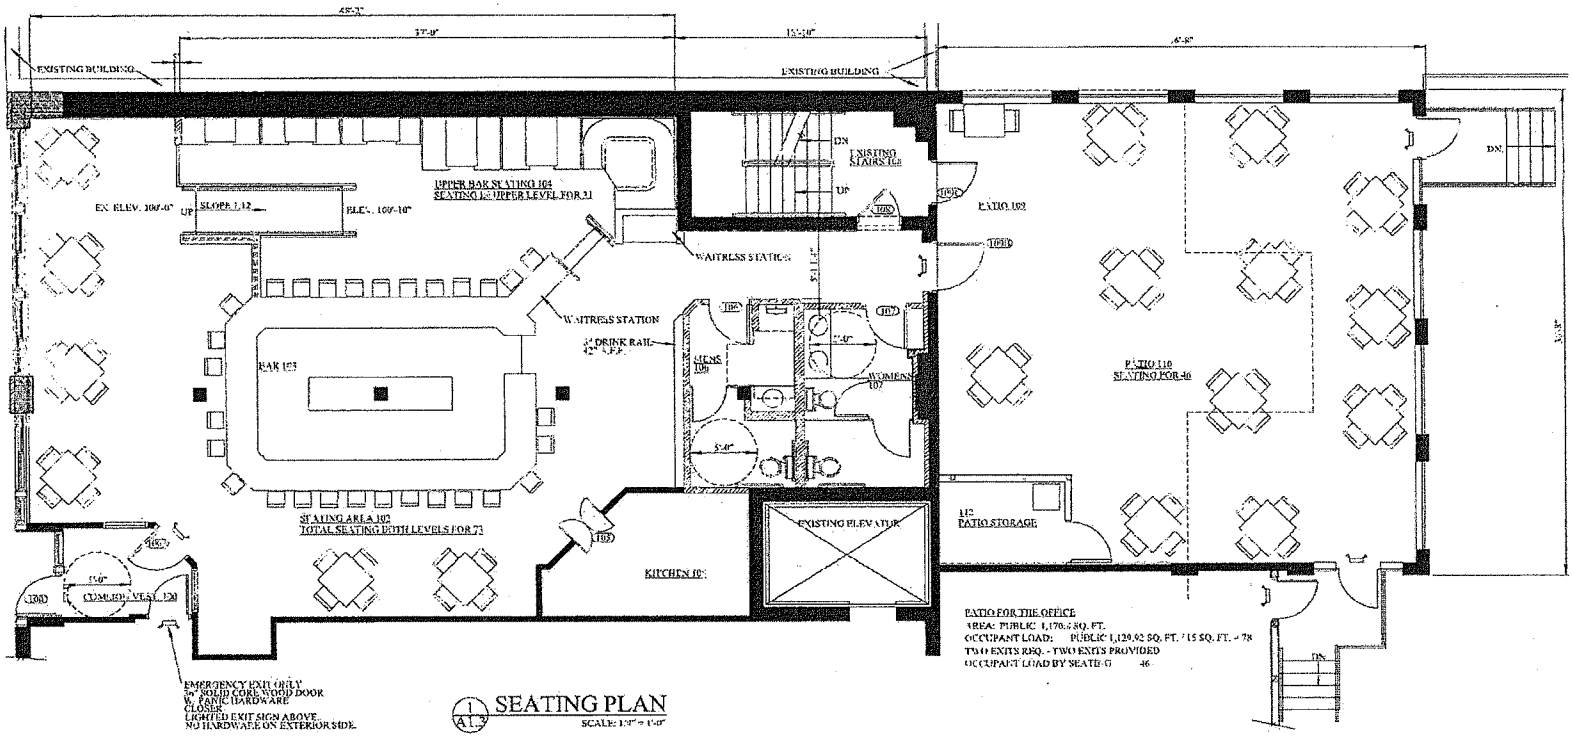

1 A1.3 SEATING PLAN
SCALE: 1/8" = 1'-0"

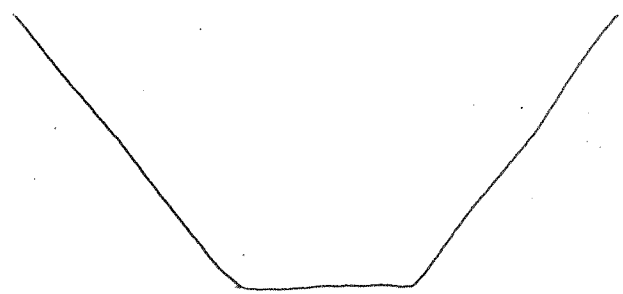

outdoor area

nai ARCHITECTS

PROPOSED SEATING

THE OFFICE
307 WASHINGTON AVE. N.
MINNEAPOLIS, MN.
55401

12-4-13	SEATING PLAN

2012084
J.K.G.
07-26-13

SEATING & EXITING PLAN

A1.3