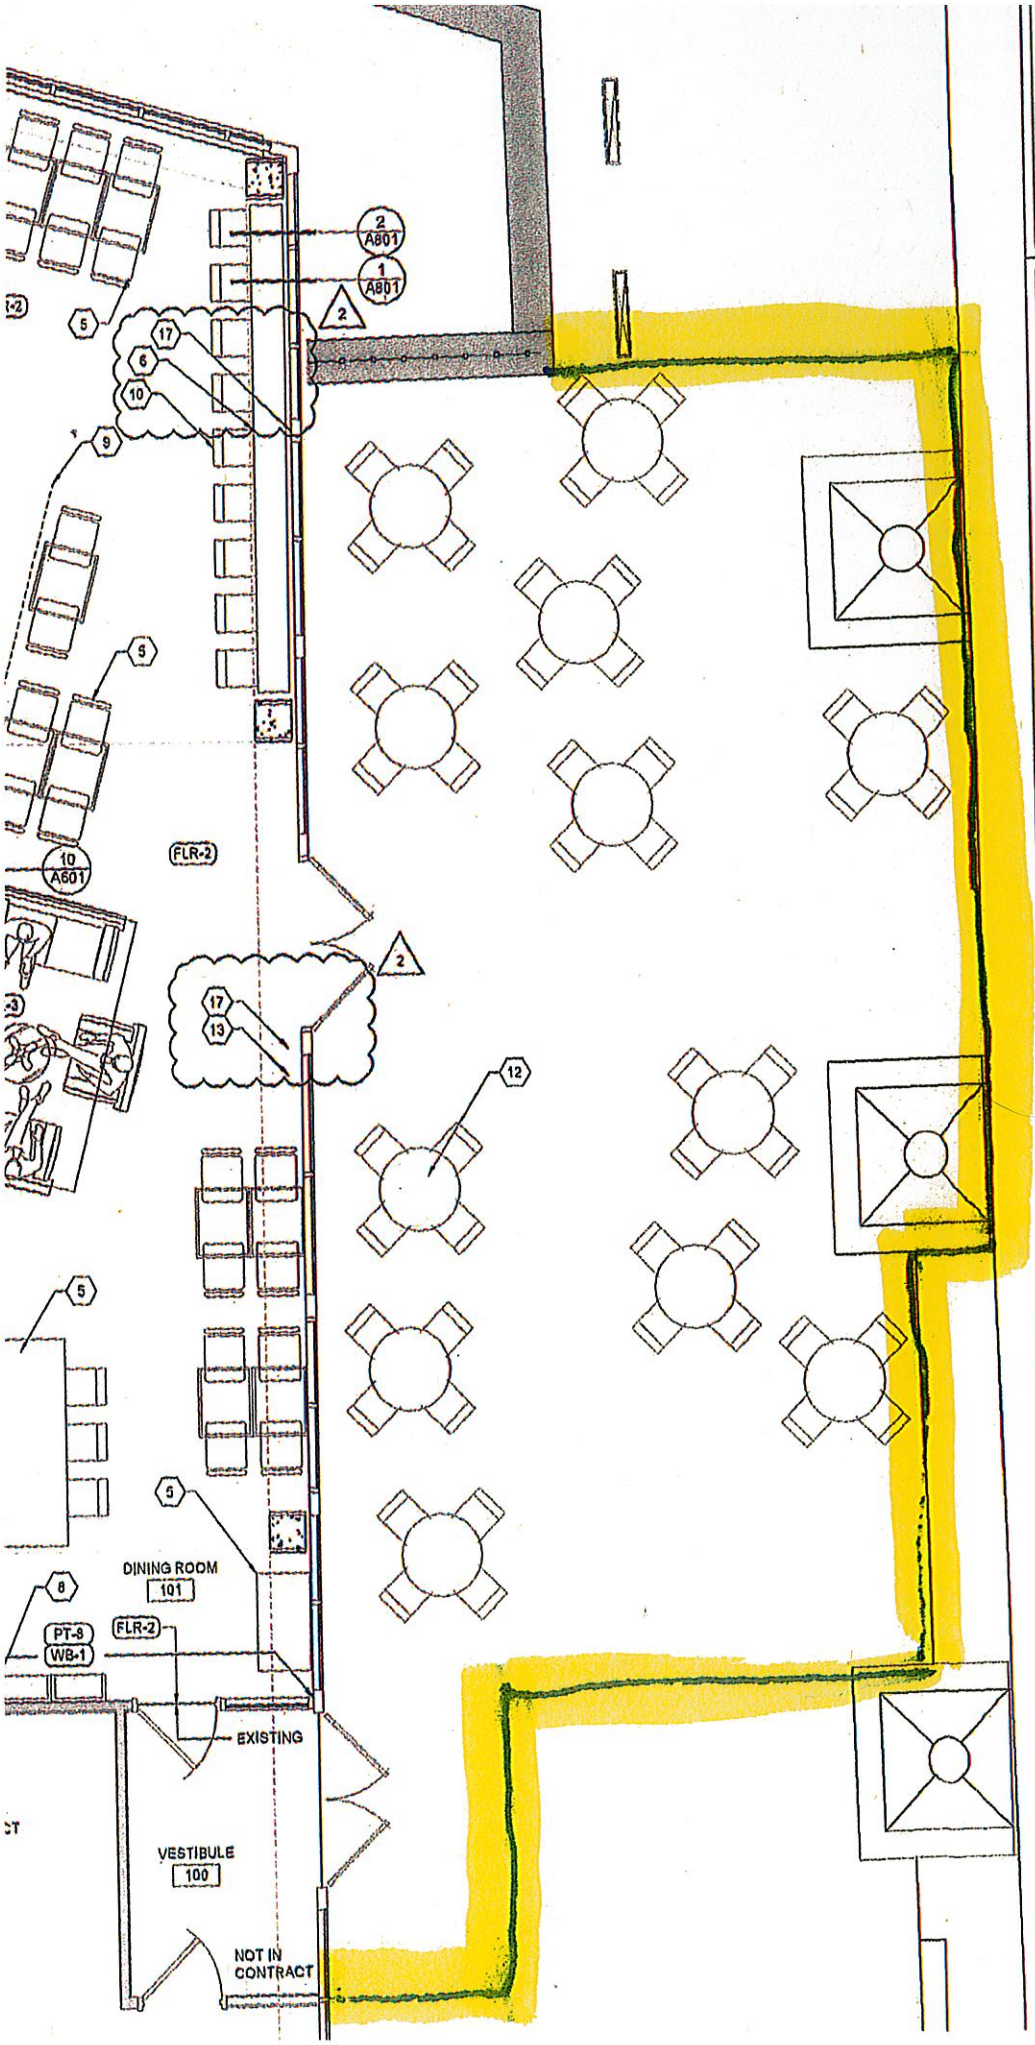

DUNN BROS COFFEE.

337 WASHINGTON AVE N. #100
MINNEAPOLIS, MN
55401

Martin Kassel
612-636-5178

1,055 sq.ft.
48 seats

SHEET TITLE:
FINISH AND FURNITURE PLAN & SCHEDULE

PROJECT #:	1173
DRAWN BY:	GMJ/AB/MD
CHECKED BY:	AM
ISSUE:	DATE:
BID SET - 10.16.2013	
PERMIT SET - 10.21.2013	
PLAN REV. 1	11.15.13
CONST ISS. 2	11.15.13

WASHINGTON AVE N.

STUDIO M ARCHITECTS, INC.
530 NORTH 3RD STREET, SUITE 230
MINNEAPOLIS, MINNESOTA 55401
P. 612.524.5375
F. 612.844.1240
WWW.STUDIOMARCHITECTS.NET