CITY OF MINNEAPOLIS PROJECT NO. SP 141-090-038
BRIDGE NO. 9 OVER MISSISSIPPI RIVER AND WEST RIVER PARKWAY

Plotted by: dan.streeter
Plotted on: 8/5/2013 at 9:13:18 AM
File path: \\SBS\Public\projects\1036-1-Mpls No. 9\2 - production\c - work\Exhibit\Bridge No 9 Site Location.dgn

Olson & Nesvold Engineers, P.S.C.
7825 Washington Ave. S., Suite 100
Bloomington, MN 55439-2431

TOWNSHIP 29N
RANGE 24W
SECTION 24

SITE LOCATION
SCOPE CHANGE
BRIDGE NO. 9 PEDESTRIAN BRIDGE
MINNEAPOLIS, MINNESOTA

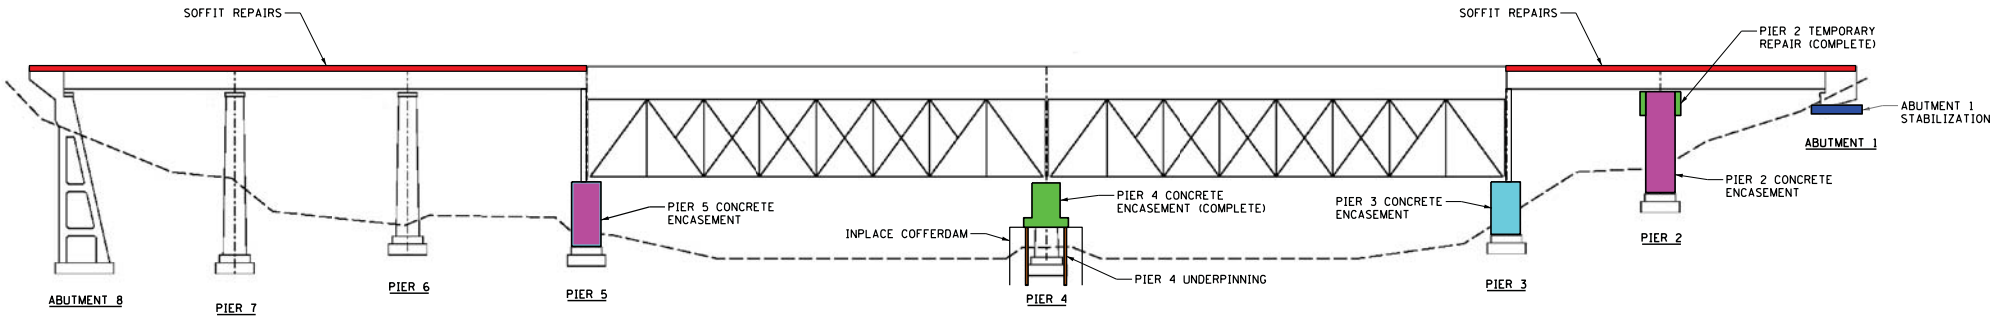

ELEVATION

SEQUENCE

1. PIER 4 ENCASEMENT AND PIER 2 TEMPORARY REPAIR - COMPLETED WORK
2. PIERS 3 ENCASEMENT - BID FEBRUARY 2014
3. PIER 4 UNDERPINNING - BID SCHEDULE DEPENDENT ON FUNDING
4. PIER 2 ENCASEMENT - BID SCHEDULE DEPENDENT ON FUNDING
5. ABUTMENT 1 FOOTING STABILIZATION - BID SCHEDULE DEPENDENT ON FUNDING
6. SOFFIT REPAIRS - BID SCHEDULE DEPENDENT ON FUNDING

BRIDGE NO. 9 (MnDOT 94246)
CITY OF MINNEAPOLIS