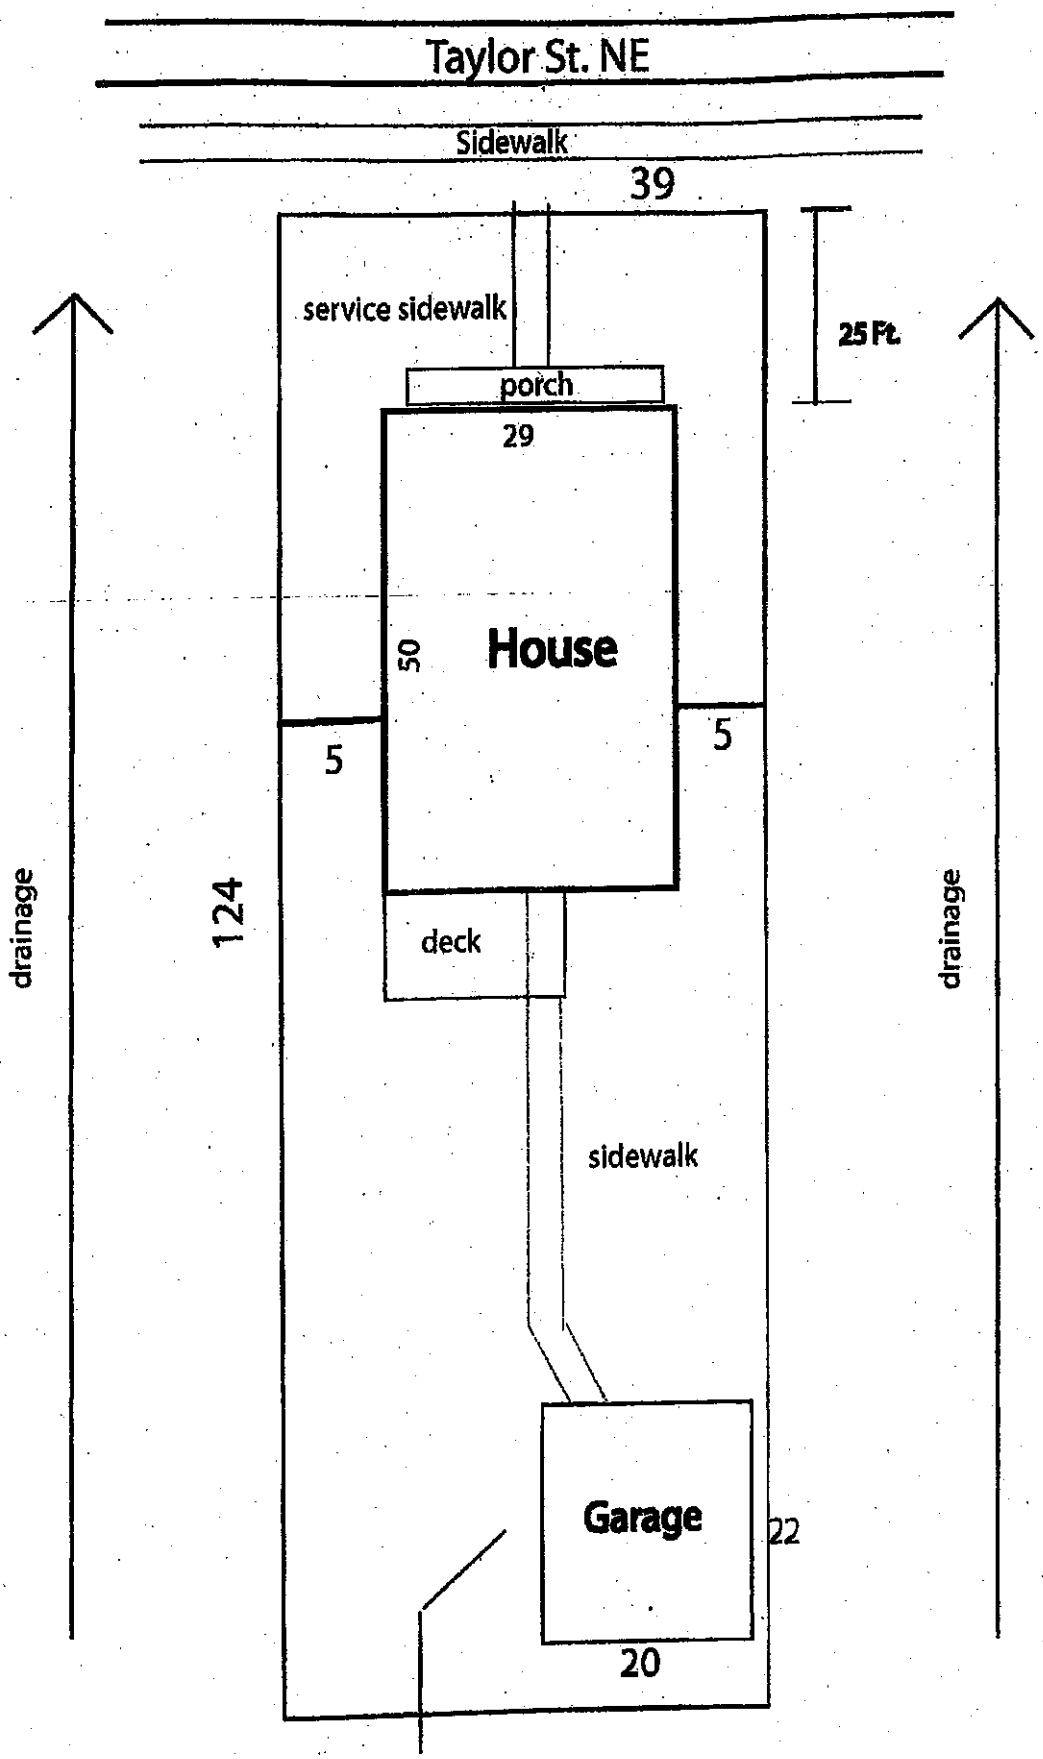
Taylor St. NE
Sidewalk
39
service sidewalk
25 Ft.
porch
29
House
50
5
5
124
drainage
drainage
deck
sidewalk
Garage
22
20

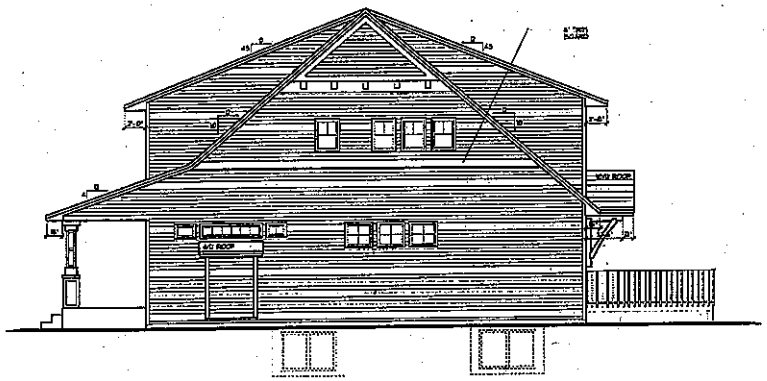

RIGHT ELEVATION

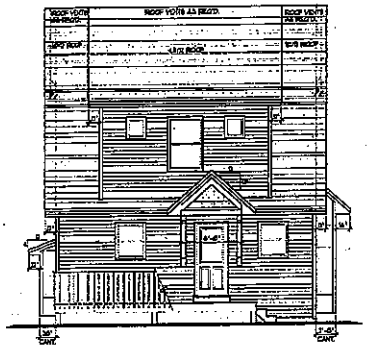

REAR ELEVATION

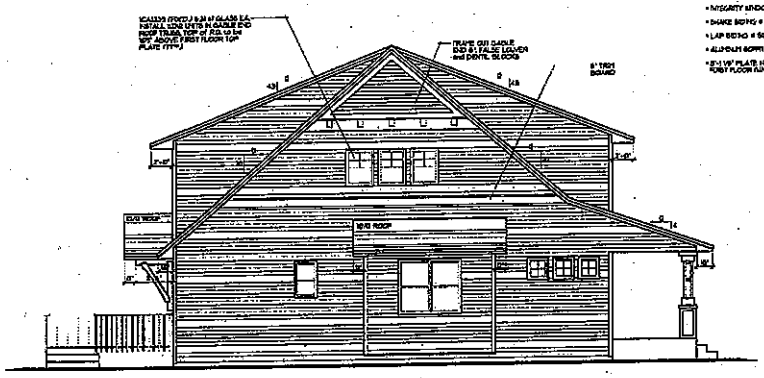

LEFT ELEVATION

- OUR PIECE CORNER TRIM SIDES and REAR
- INTEGRITY WINDOWS ELSE SPECIFIED
- SHAKE SIDING & TRIM PER SPECS
- LAP SIDING & SIDES & REAR
- ALUMINUM GUTTER & FASCIA
- 8x4 VIP PLATE HEIGHT AT ENTIRE FIRST FLOOR (UNO)

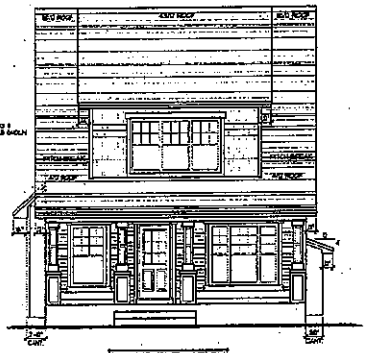

FRONT ELEVATION

FINAL CONSTRUCTION PLAN 8/5/03
REVISED FINAL CONSTRUCTION PLAN 9/8/03
REVISED FINAL CONSTRUCTION PLAN 10/3/03

JOOOK | KK

© COPYRIGHT 2003, ALL RIGHTS RESERVED
THESE PLANS, DESIGNS, ARRANGEMENTS AND SPECIFICATIONS ARE THE PROPERTY OF COIX DESIGN and DRAFTING, Inc. AND SHALL NOT BE REPRODUCED OR USED IN WHOLE OR IN PART WITHOUT WRITTEN PERMISSION OF COIX DESIGN and DRAFTING, Inc.

COIX DESIGN and DRAFTING, Inc.
www.coixdraftinginc
• HOME PLAN DESIGNS • CONSTRUCTION DRAWINGS •
• ARCHITECTURAL DESIGN • ENGINEERING •
• INTERIOR DESIGN • 3D RENDERINGS •
• ENERGY CONSULTATION •
(631) 475-1000

BUILT BY:

ACCENT HOMES
DESIGNERS AND BUILDERS OF FINE HOMES SINCE 1976

PLANS	
SCALE	
DRAWN	KK
DATE	12/3/2003
SCALE	AS NOTED
JOB NUMBER	2164
SHEET	1 OF 4