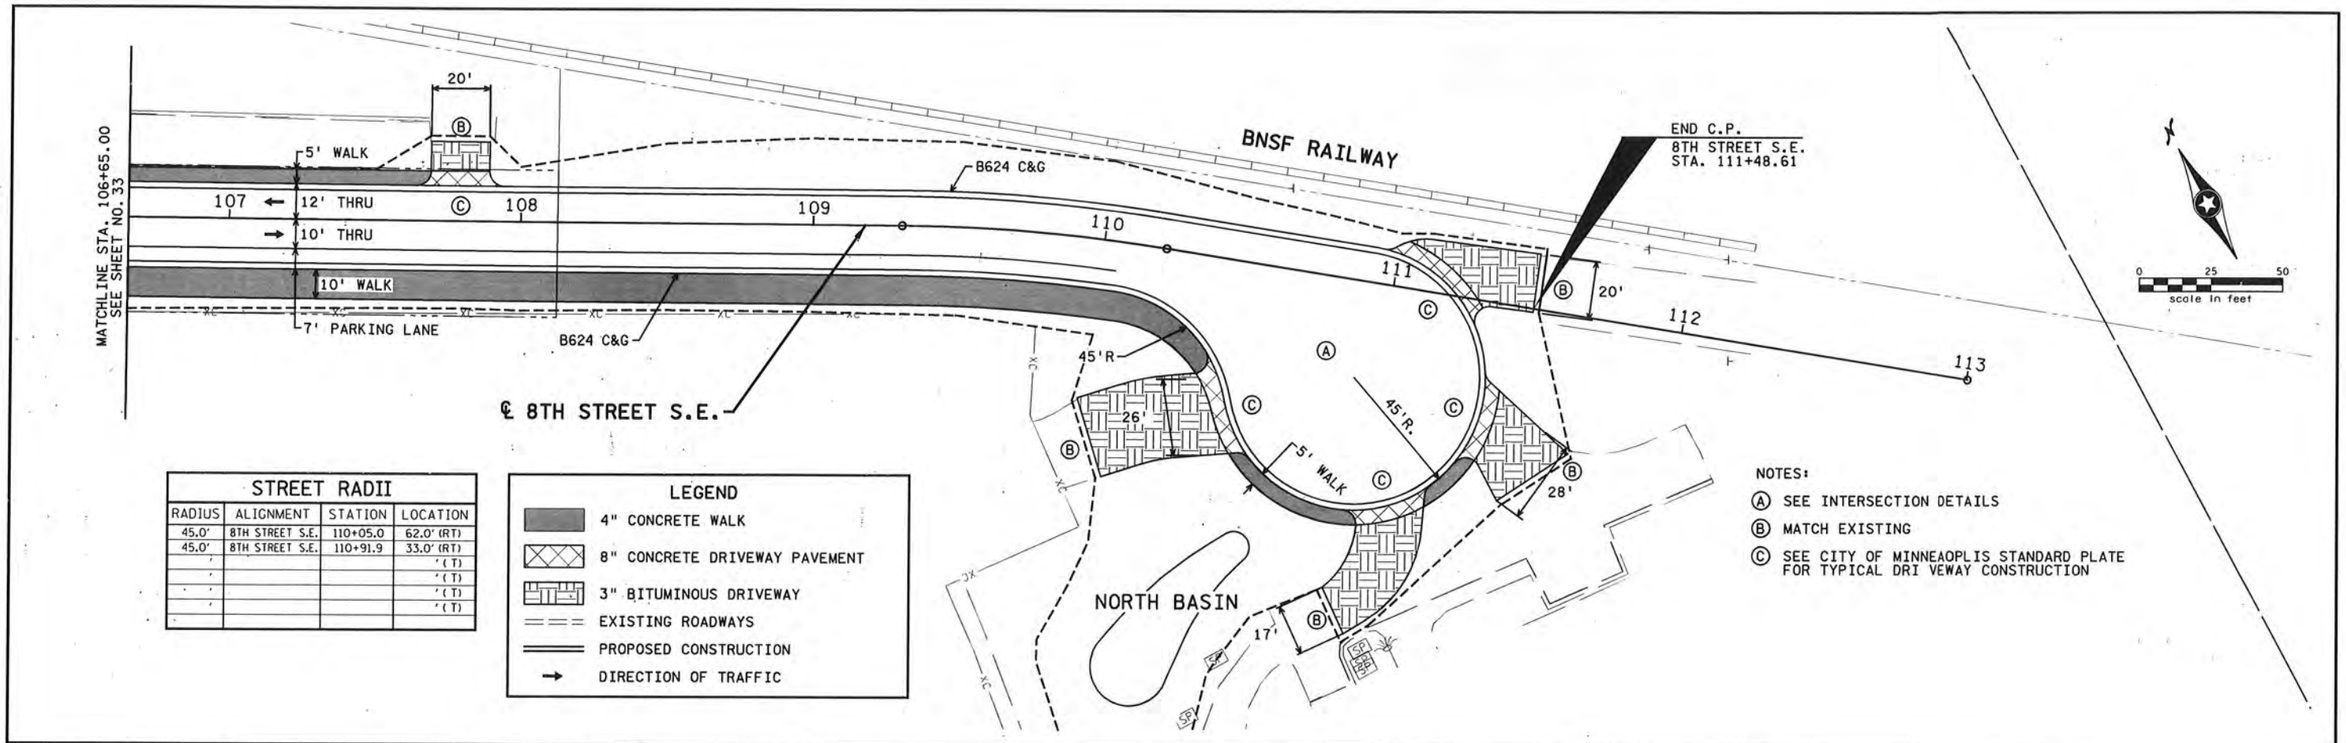

STREET RADII			
RADIUS	ALIGNMENT	STATION	LOCATION
45.0'	8TH STREET S.E.	110+05.0	62.0' (RT)
45.0'	8TH STREET S.E.	110+91.9	33.0' (RT)
'			' (T)
'			' (T)
'			' (T)
'			' (T)

LEGEND

- 4" CONCRETE WALK
- 8" CONCRETE DRIVEWAY PAVEMENT
- 3" BITUMINOUS DRIVEWAY
- EXISTING ROADWAYS
- PROPOSED CONSTRUCTION
- DIRECTION OF TRAFFIC

NOTES:

(A) SEE INTERSECTION DETAILS

(B) MATCH EXISTING

(C) SEE CITY OF MINNEAOPLIS STANDARD PLATE FOR TYPICAL DRI VEWAY CONSTRUCTION

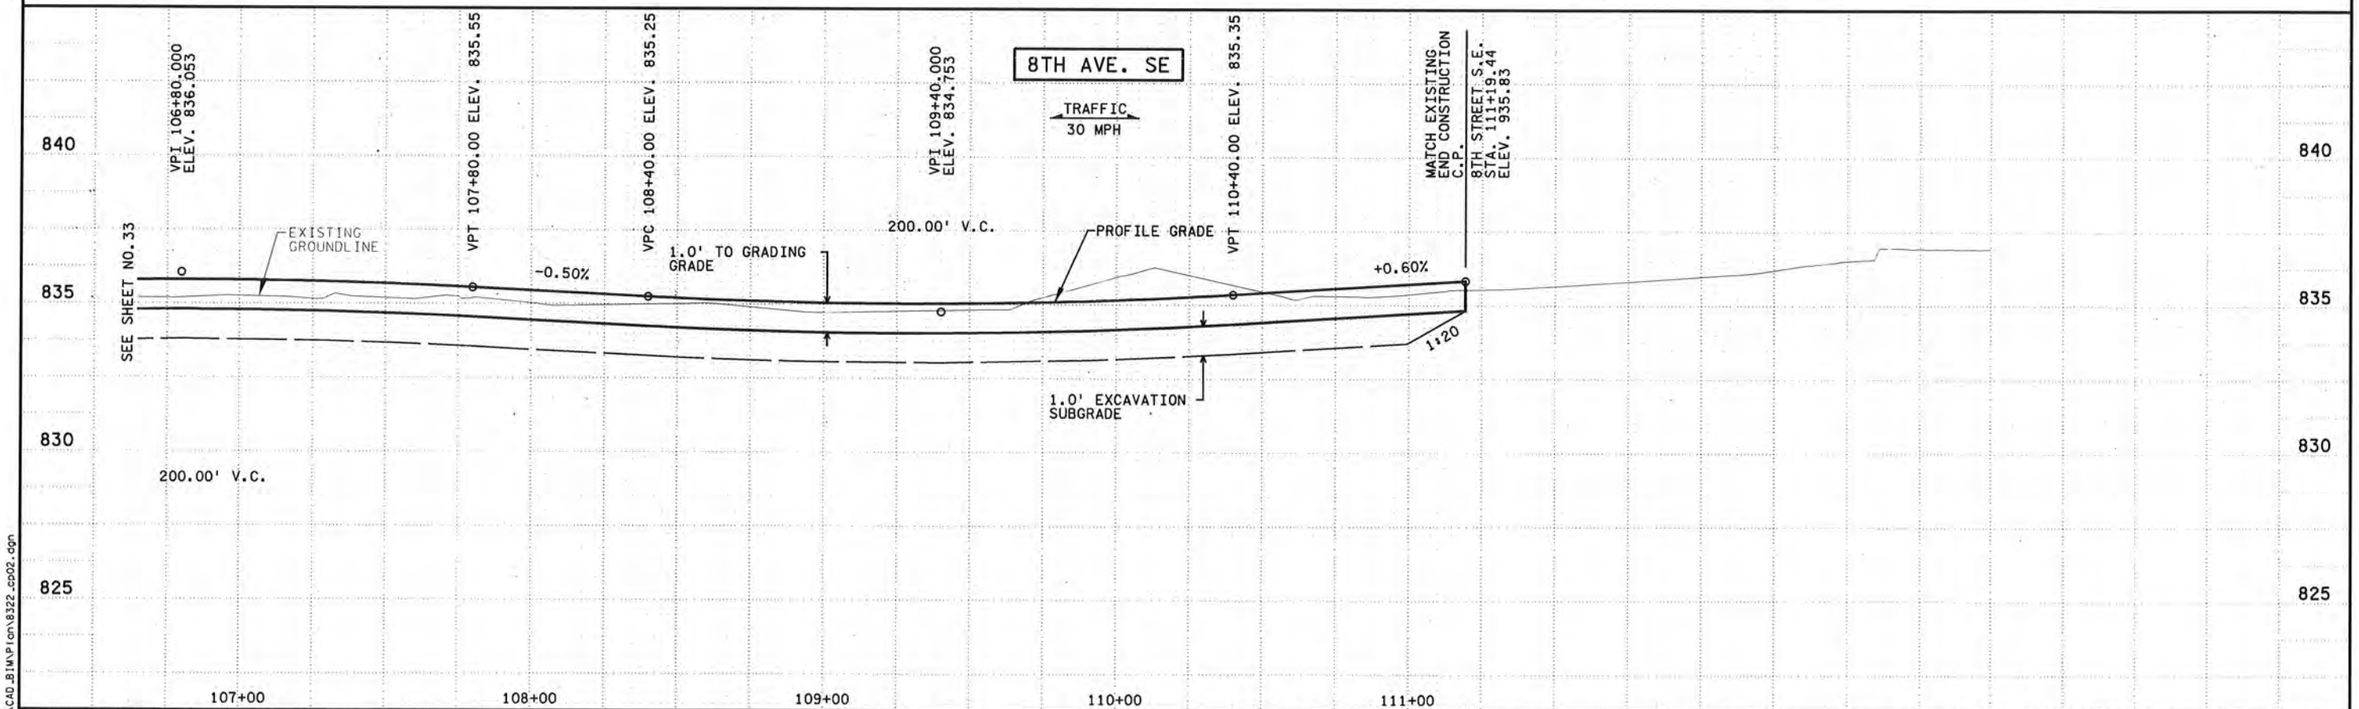

NO	DATE	BY	CKD	APPR	REVISION

...\CAD_BIM\Plan\8322_cp02.dgn

I hereby certify that this plan, specification, or report was prepared by me or under my direct supervision and that I am a duly Licensed Professional Engineer under the laws of the State of Minnesota.

Print Name: DAVID E. HUTTON

Date _____ License # 19133

STATE AID PROJECT NO. X X

STATE PROJECT NO. X

COUNTY PROJECT NO. X

CITY PROJECT NO. X

DRAWN BY S. VANG

DESIGNED BY A. EMERSON

CHECKED BY A. KLIEN

COMM. NO. 0148322

SRF Consulting Group, Inc.

ENGINEERS PLANNERS DESIGNERS

CITY OF MINNEAPOLIS

CONSTRUCTION PLAN AND PROFILE

8TH STREET S.E.

8TH STREET S.E. STA. 106+65.00 TO STA. 111+48.61

SHEET 34 OF 54

2:57:17 PM
6/11/2014
H:\Projects\8322\CAD_BIM\Plan\8322_cp02.dgn