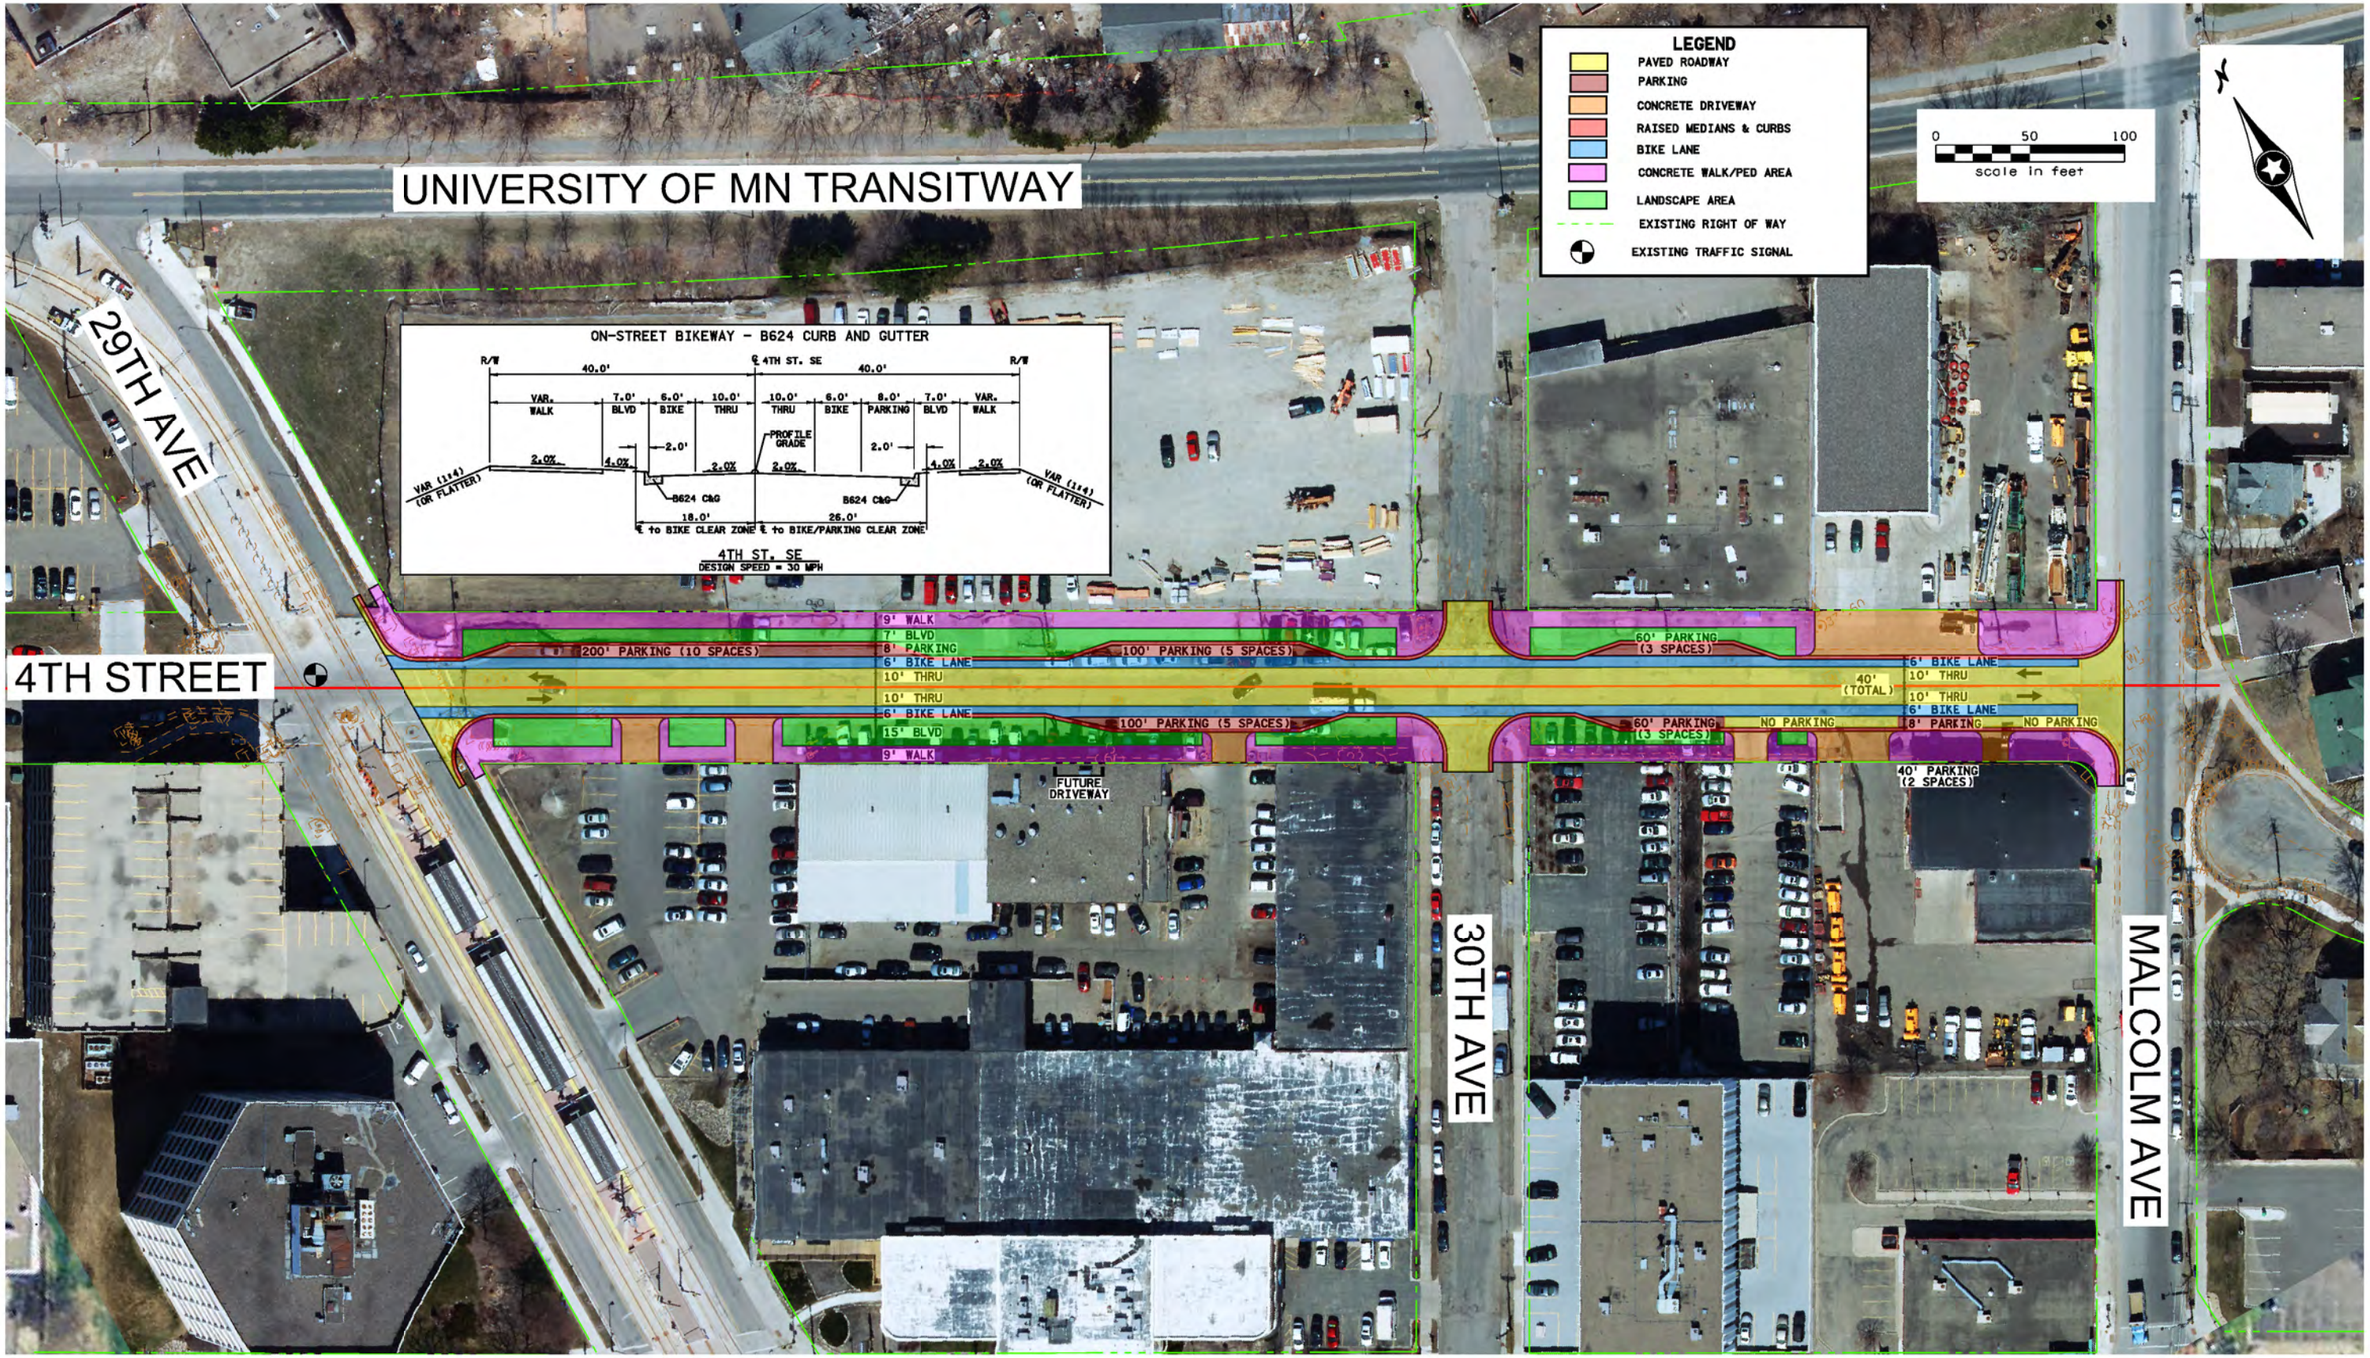

H:\Projects\8831\CAD_BIM\Graphics\8831_grc.dgn

SRF Consulting Group, Inc.

4TH STREET SE RECONSTRUCTION DRAFT

2-LANE ROADWAY WITH BIKE LANES AND PARKING

Minneapolis, MN

Job #
7/7/2015

Figure C