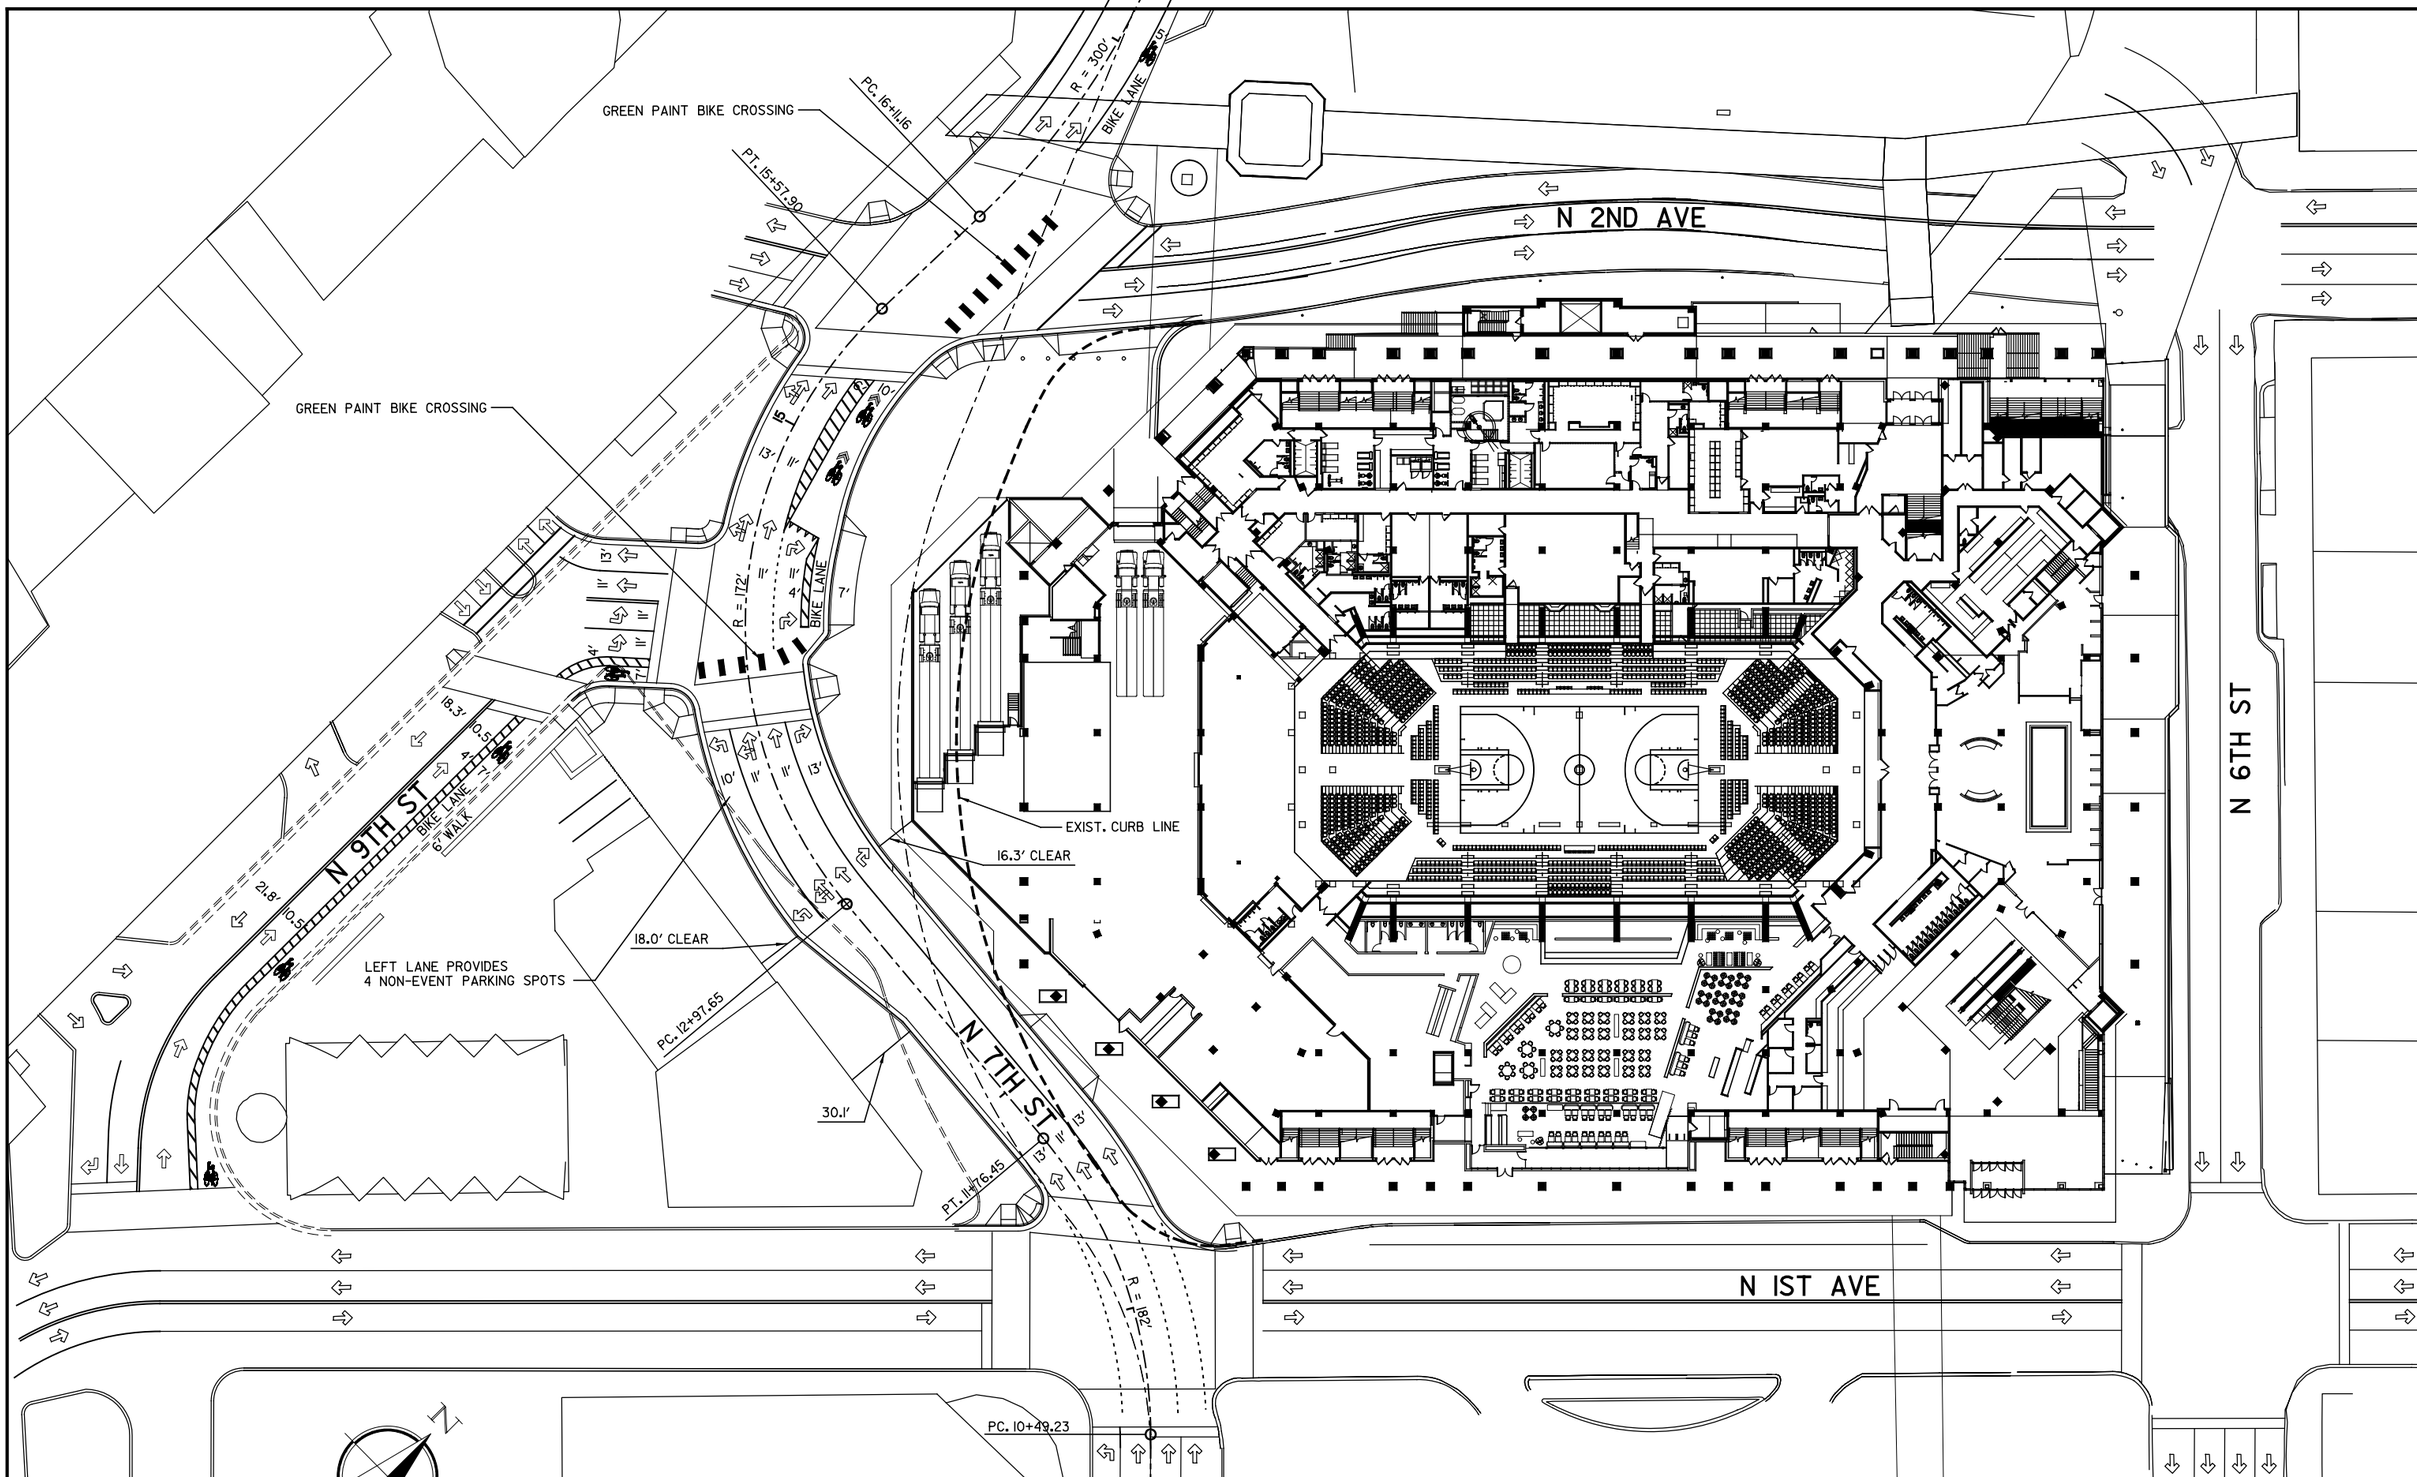

12/16/2015
DATE

AECOM

800 LA SALLE AVE. STE 500
MINNEAPOLIS, MN 55402
612.376.2000 TEL
612.376.2271 FAX
WWW.AECOM.COM

CITY OF MINNEAPOLIS
7TH STREET RECONSTRUCTION
CITY PROJECT 9952

PRELIMINARY LAYOUT

SHEET 1 OF 1

$TIME$
$DATE$
DGN

$FILEA$