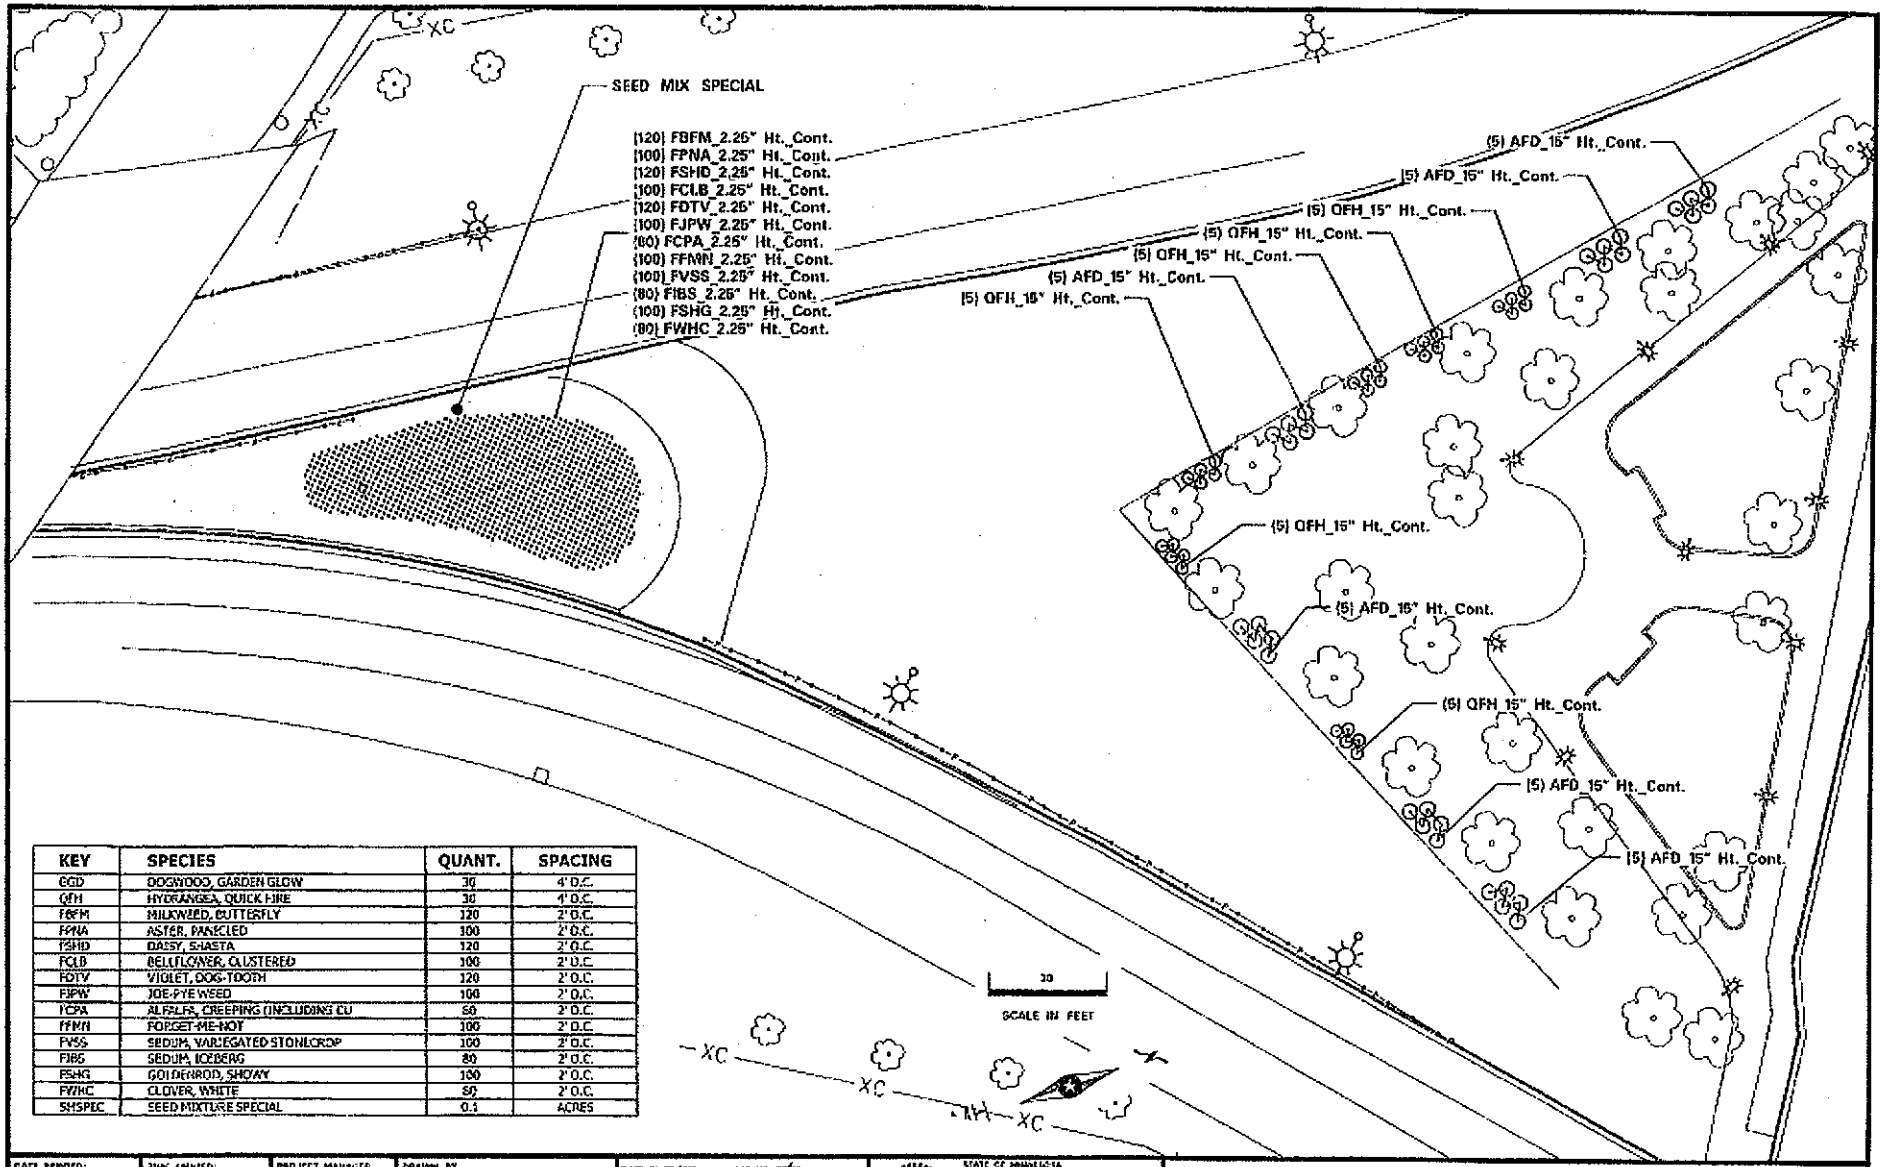

KEY	SPECIES	QUANT.	SPACING
DGD	DOGWOOD, GARDEN GLOW	30	4' O.C.
QFH	HYDRANGEA, QUICK FIRE	30	4' O.C.
FBFM	MILKWEED, BUTTERFLY	120	2' O.C.
FPNA	ASTER, PANICLED	100	2' O.C.
FSHD	DAISY, SHASTA	120	2' O.C.
FCLB	BELLFLOWER, CLUSTERED	100	2' O.C.
FDTV	VIOLET, DOG-TOOTH	120	2' O.C.
FJPW	JOE-PYE WEED	100	2' O.C.
FCPA	ALFALFA, CREEPING (INCLUDING CU	80	2' O.C.
FFMN	FORGET-ME-NOT	100	2' O.C.
FVSS	SEDUM, VARIEGATED STONECROP	100	2' O.C.
FIBS	SEDUM, ICEBERG	80	2' O.C.
FSHG	GOLDENROD, SHOWY	100	2' O.C.
FWHC	CLOVER, WHITE	80	2' O.C.
SHSPEC	SEED MIXTURE SPECIAL	0.1	ACRES

DATE PRINTED:	TIME PRINTED:	PROJECT MANAGER	DRAWN BY	DATE	LIC. NO.	STATE OF MINNESOTA DEPARTMENT OF TRANSPORTATION OFFICE OF ENVIRONMENTAL STEWARDSHIP ENVIRONMENTAL PLANNING AND DESIGN LAND TRANSPORTATION BUILDING ST. PAUL, MINNESOTA 55155-1899	LANDSCAPE PLAN
		TODD CARROLL	TODD CARROLL	SIGNATURE			STATE PROJECT 2710-569A (T.H. 65) SHEET NO. 3 OF 6 SHEETS
			CHECKED BY				