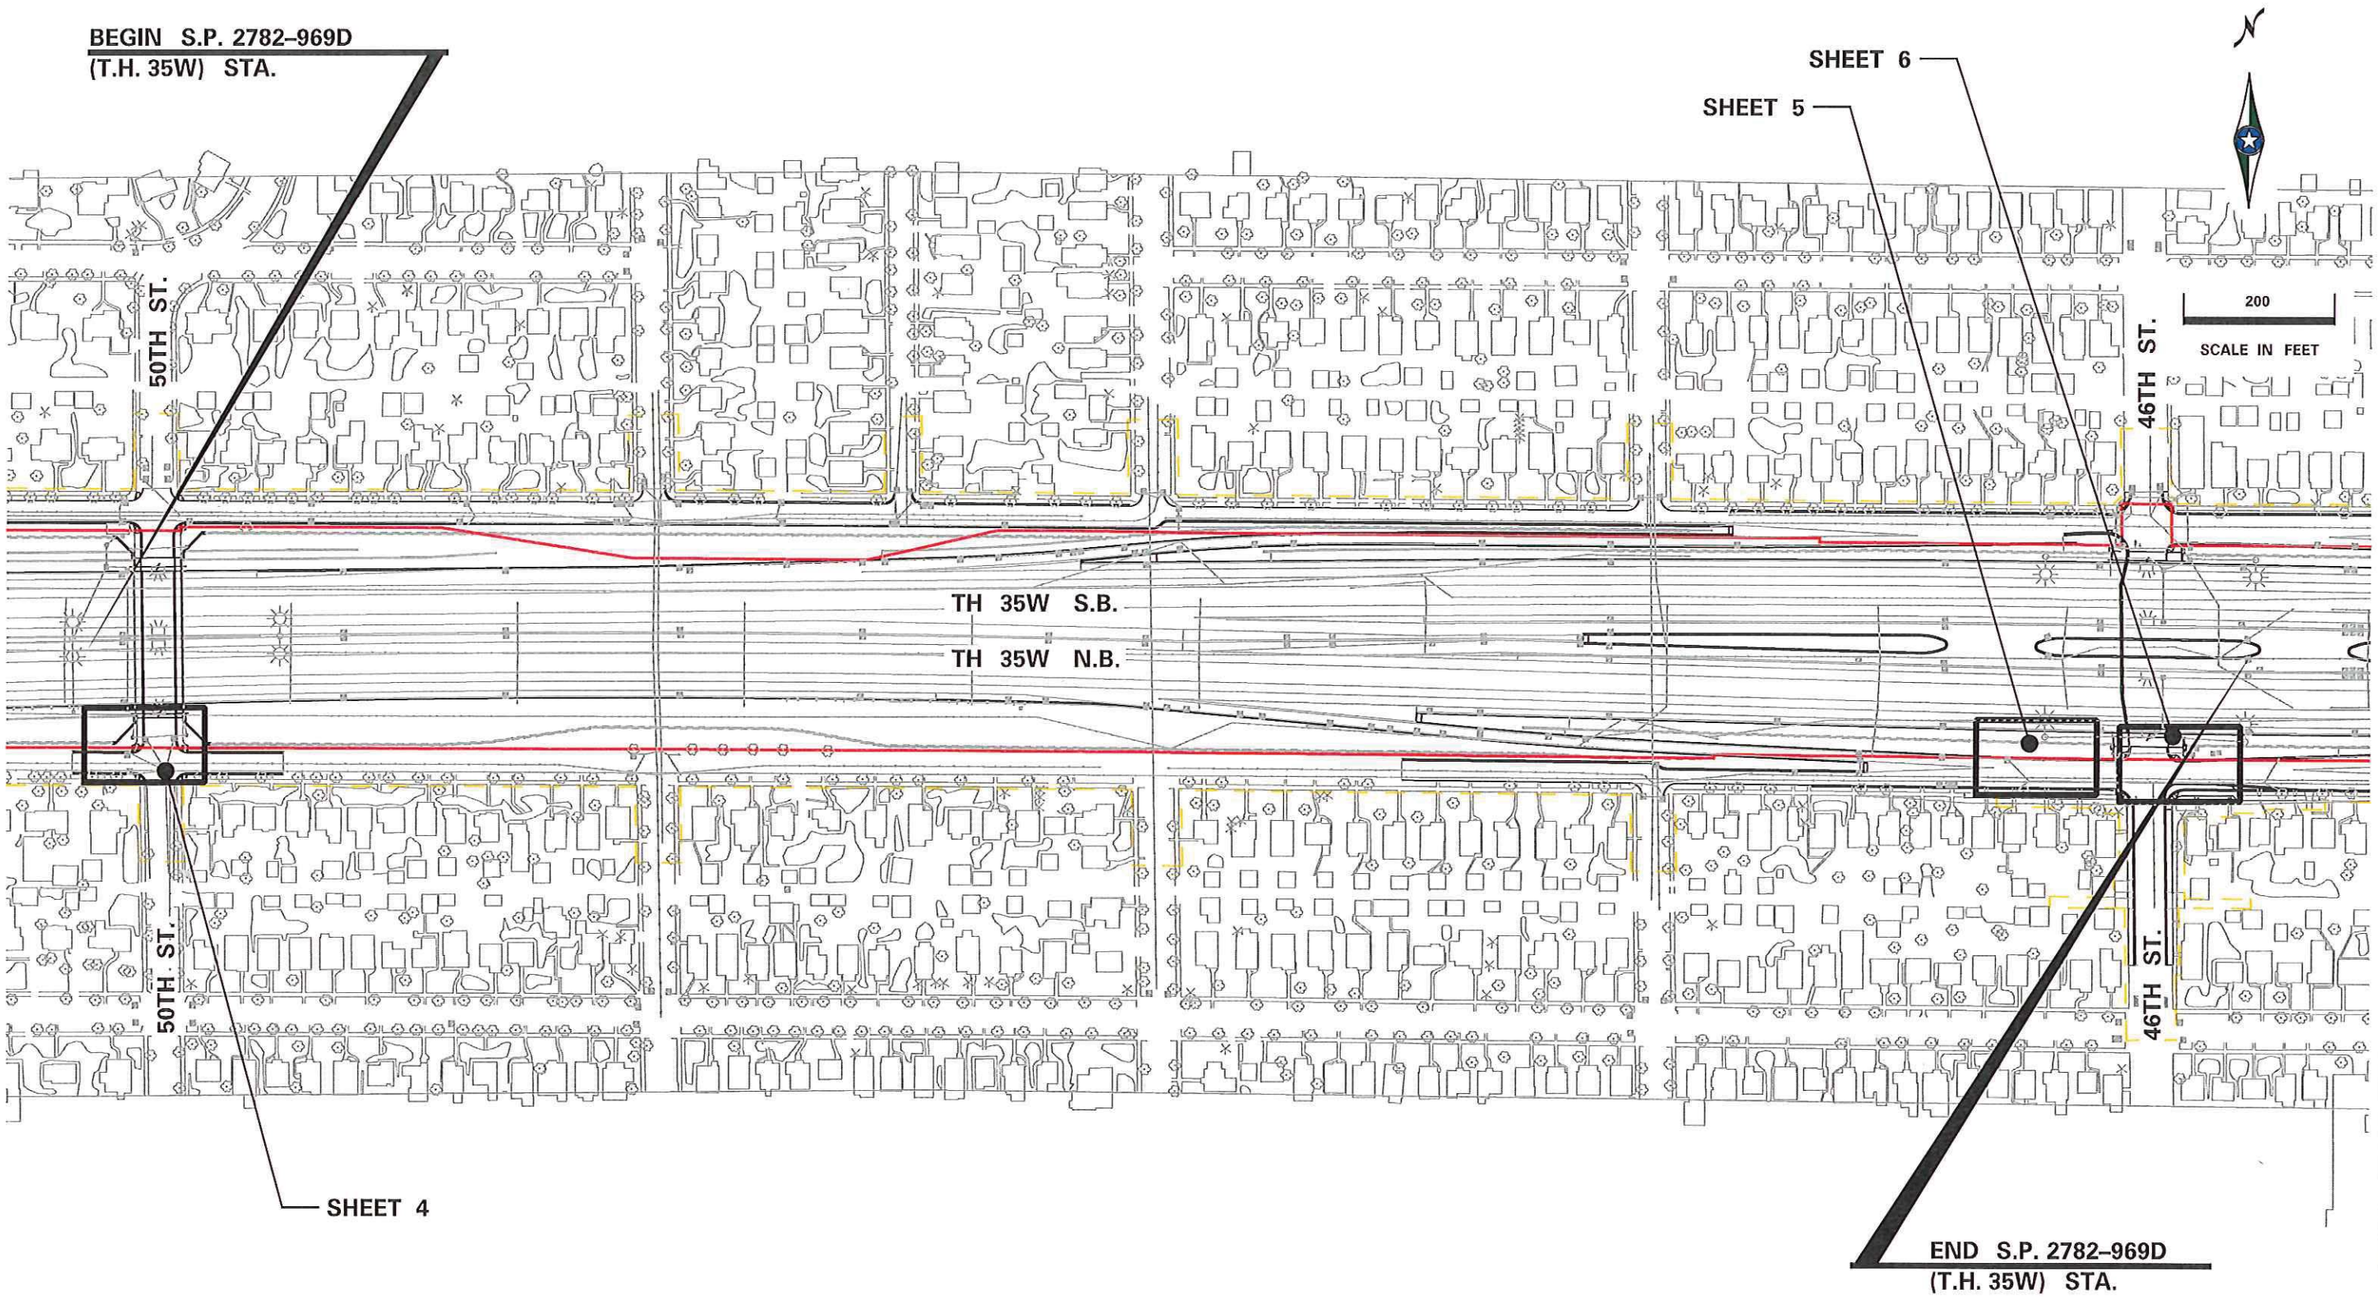

DATE PRINTED: 4/26/2016	TIME PRINTED: 11:02:18 AM	PROJECT MANAGER TODD CARROLL	DRAWN BY TODD CARROLL	DATE 04-25-2016 LIC. NO. 26551	STATE OF MINNESOTA DEPARTMENT OF TRANSPORTATION OFFICE OF ENVIRONMENTAL STEWARDSHIP ENV. PLANNING AND DESIGN UNIT TRANSPORTATION BUILDING ST. PAUL, MINNESOTA 55155-1899	GENERAL LAYOUT
			CHECKED BY	SIGNATURE LICENSED PROFESSIONAL LANDSCAPE ARCHITECT		STATE PROJECT 2782-969D (T.H. 35W) SHEET NO. 2 OF 9 SHEETS