DRAFT

SRF Consulting Group, Inc.

4TH STREET SE RECONSTRUCTION (PHASE 2)

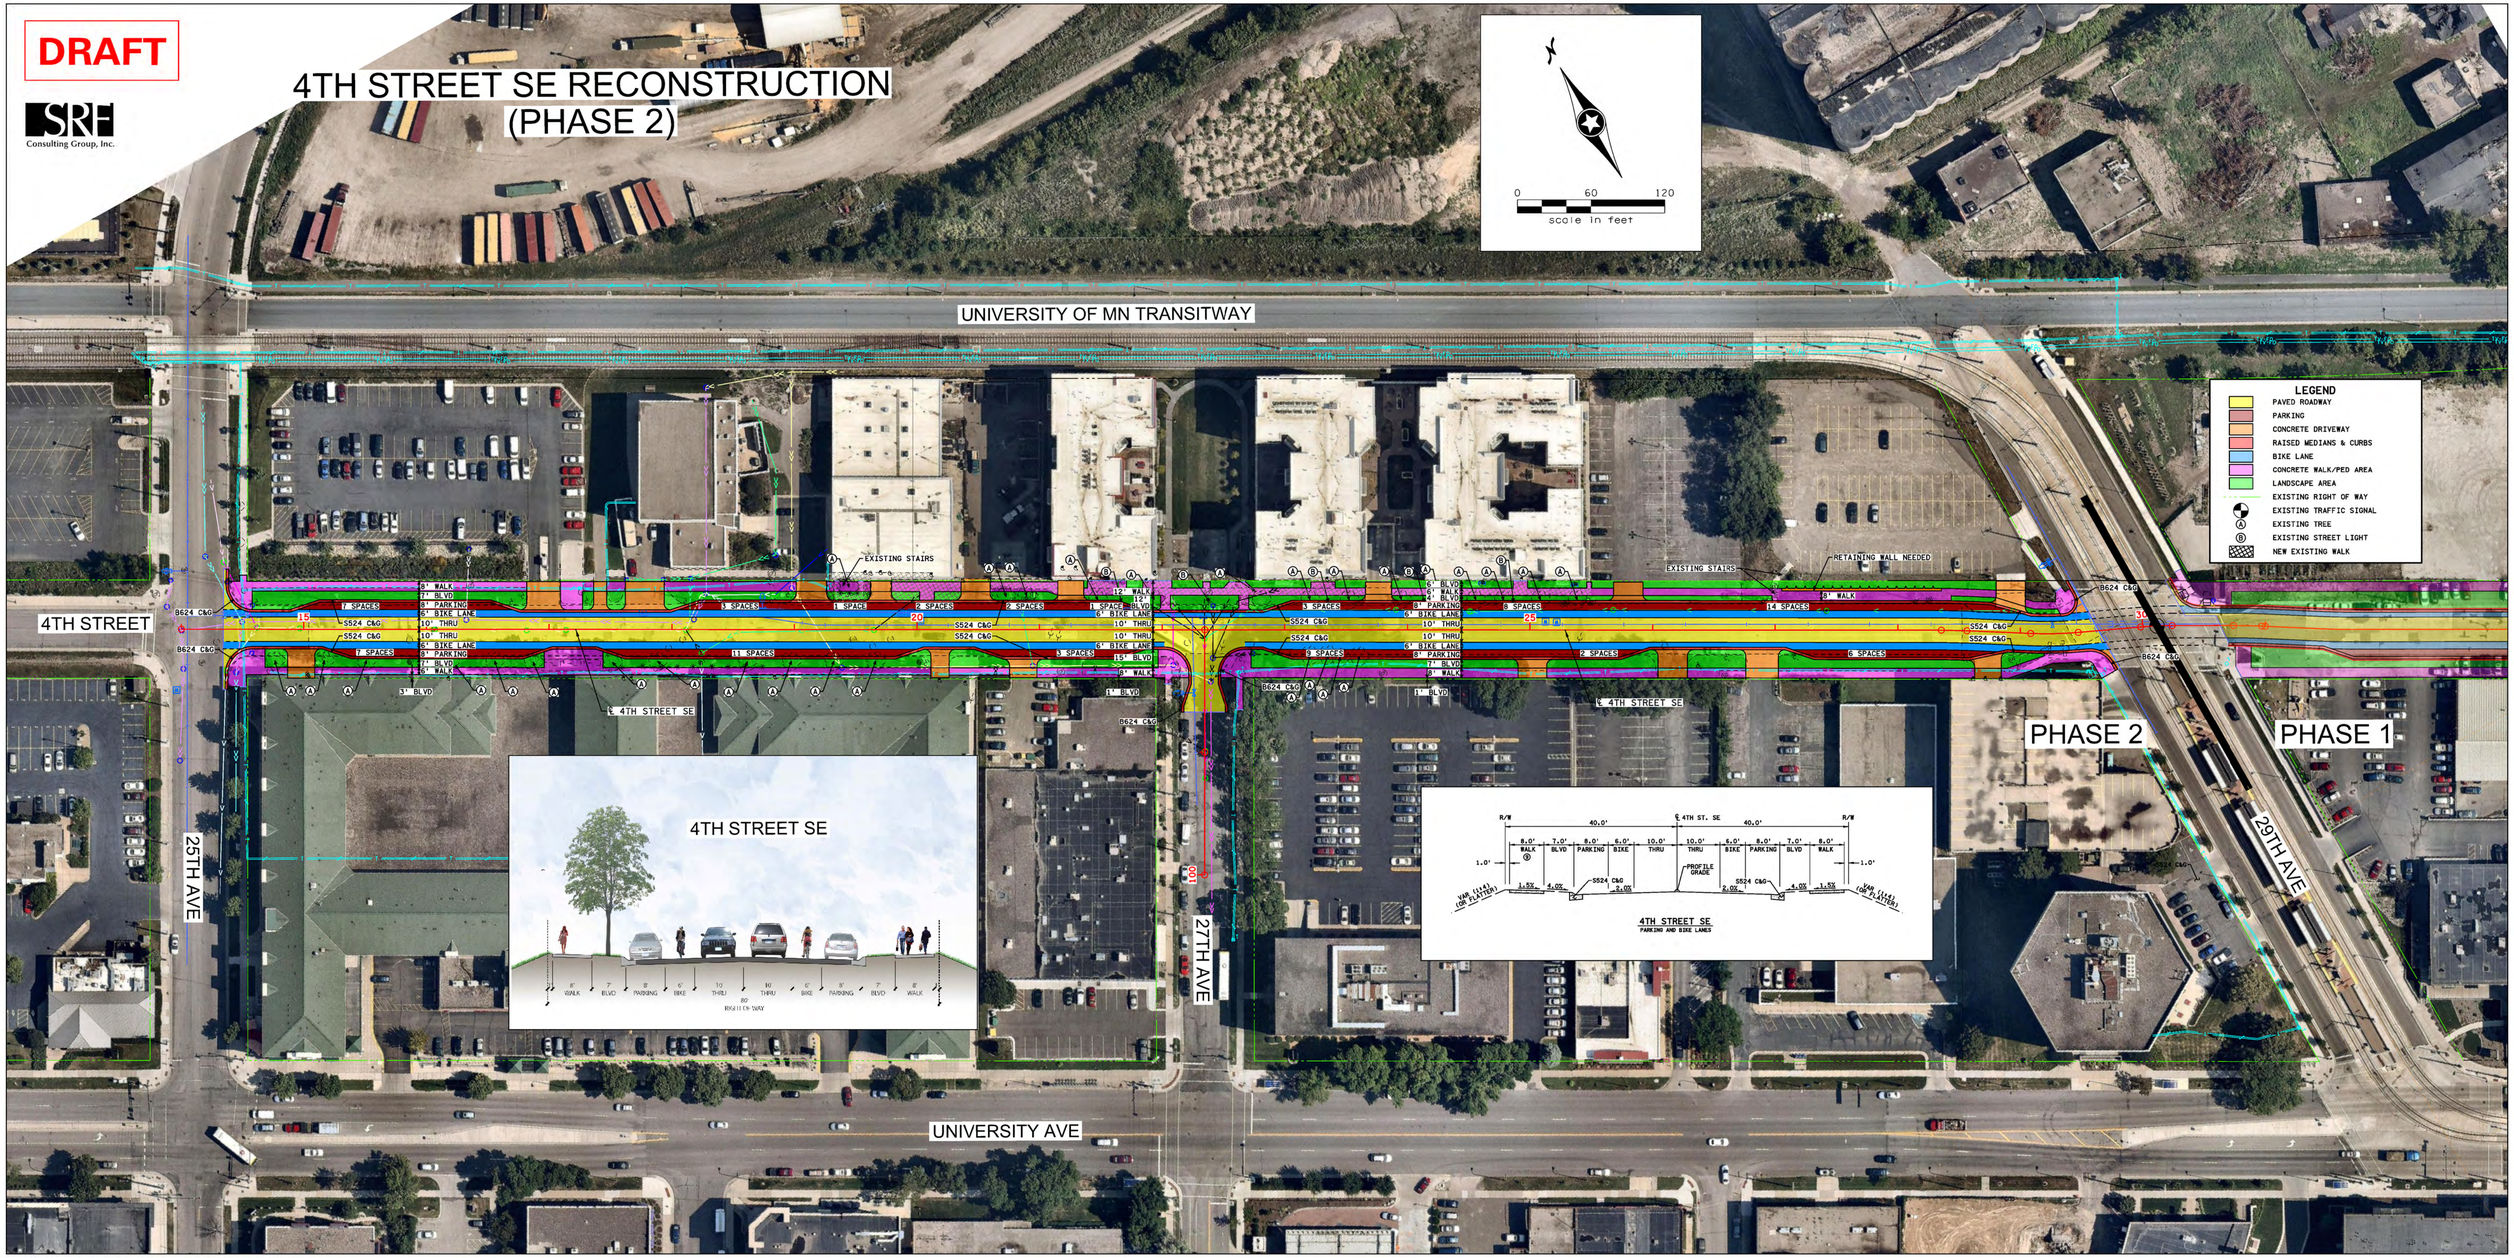

DESIGN FILE: H:\Projects\09000\9133\CAD_BIM\Layout\9133_gr8.dgn
DATE: 5/19/2016 - DATE PLOTTED