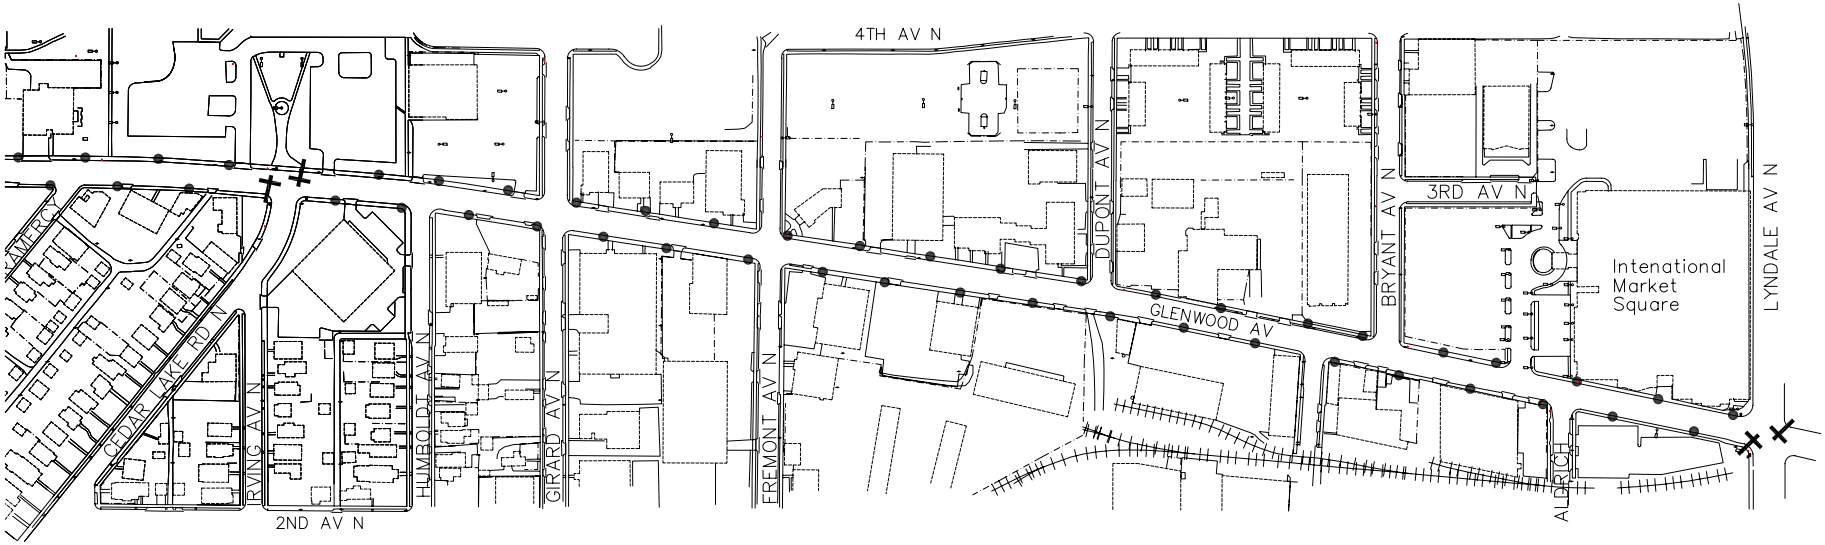

East End

Glenwood Avenue Street Lighting Project

Preliminary Layout

High Level Overhead Lights

Pedestrian Level Lights

West End

CITY STANDARD