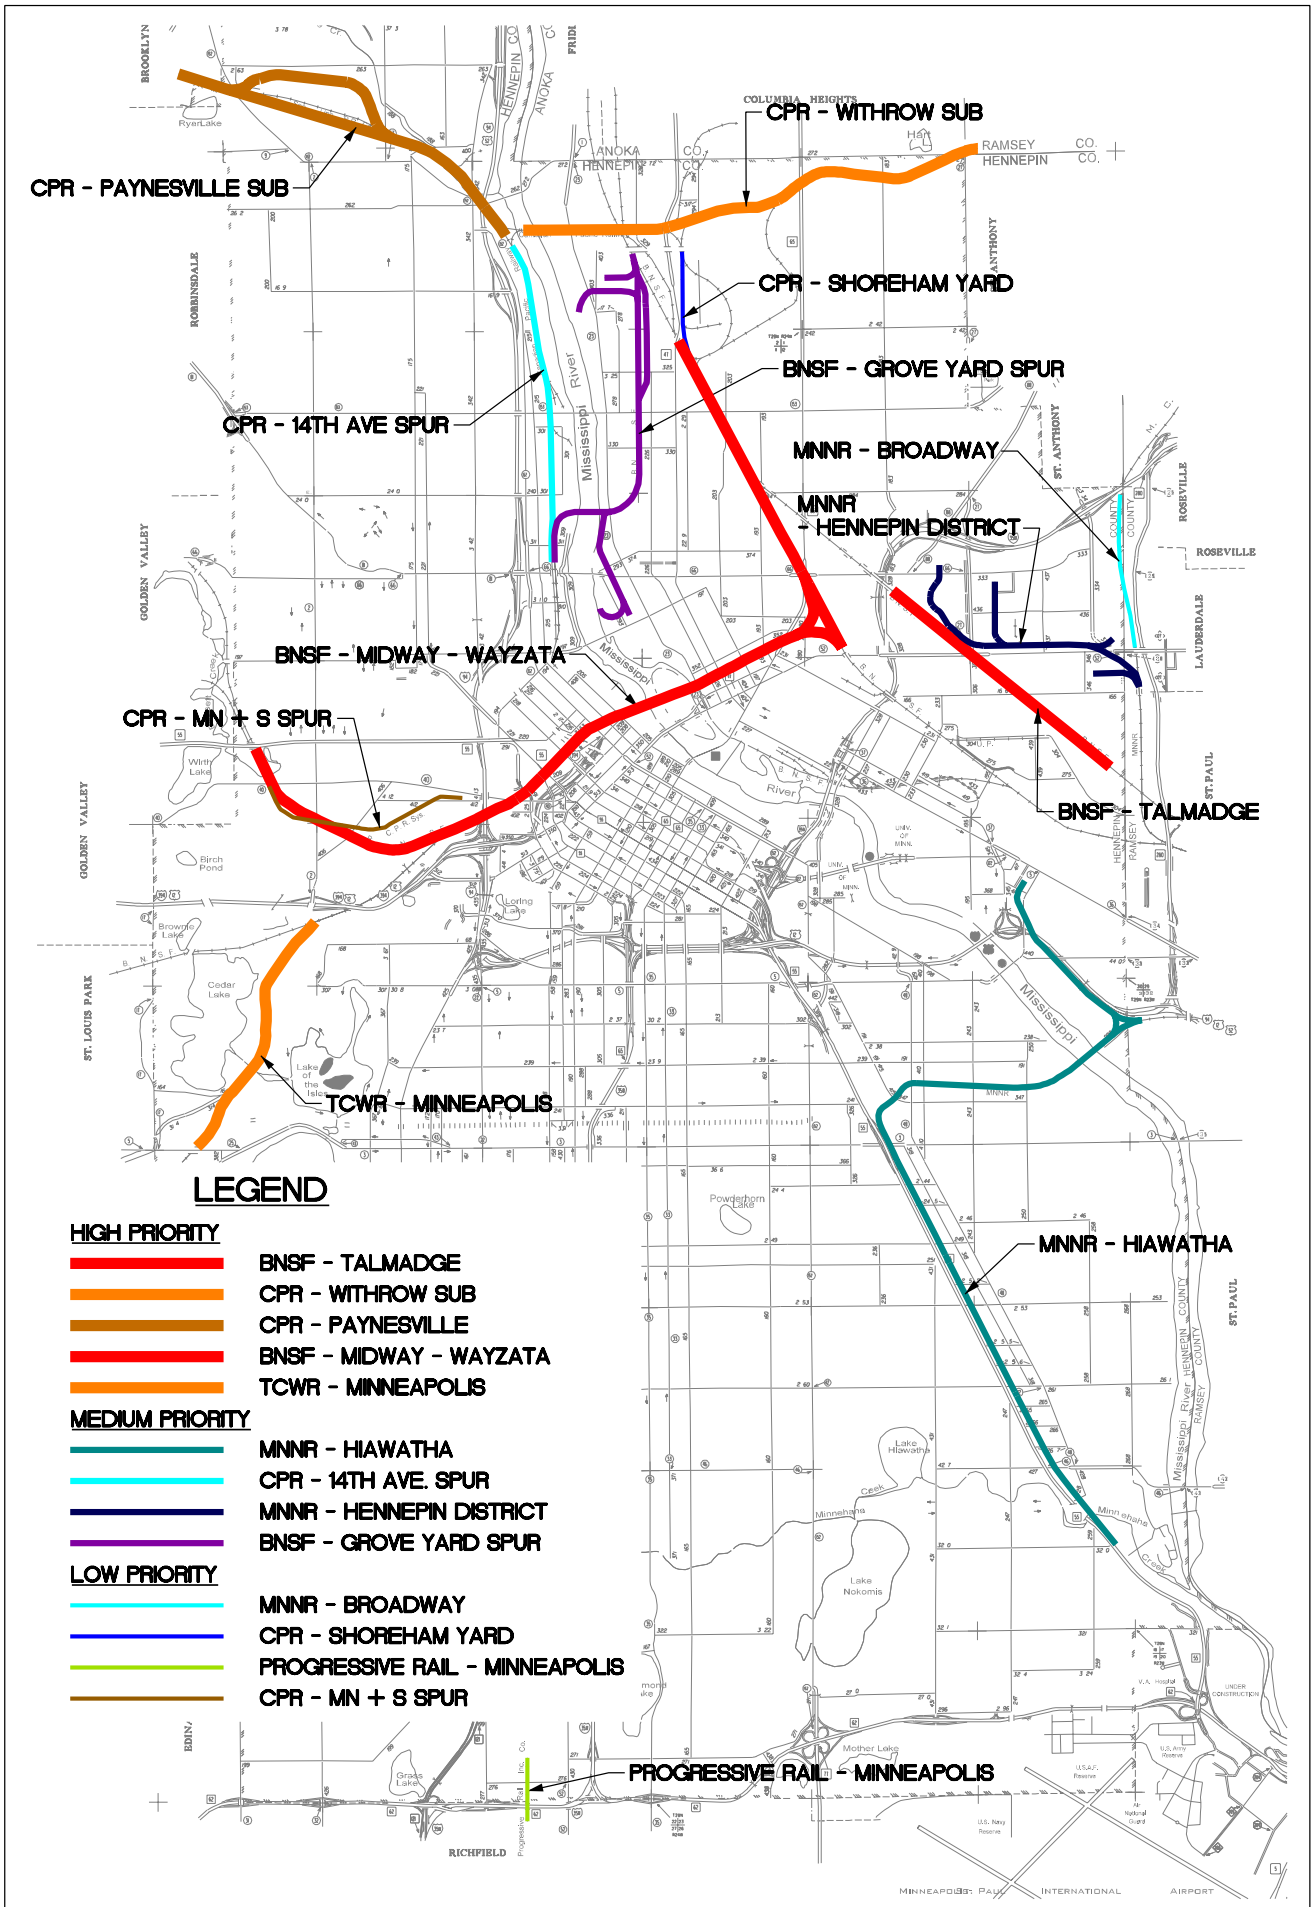

HDR Engineering, Inc.	NOT TO SCALE	NORTH	MINNEAPOLIS CITY OF LAKES	MINNEAPOLIS DEPARTMENT OF PUBLIC WORKS ENGINEERING SERVICES	EXISTING CONDITIONS
				DRAWN BY: BJS K. Cape	DATE: April 2005
				CHECKED BY: C. Rasmussen	APPROVED: