ATTACHMENT No 1

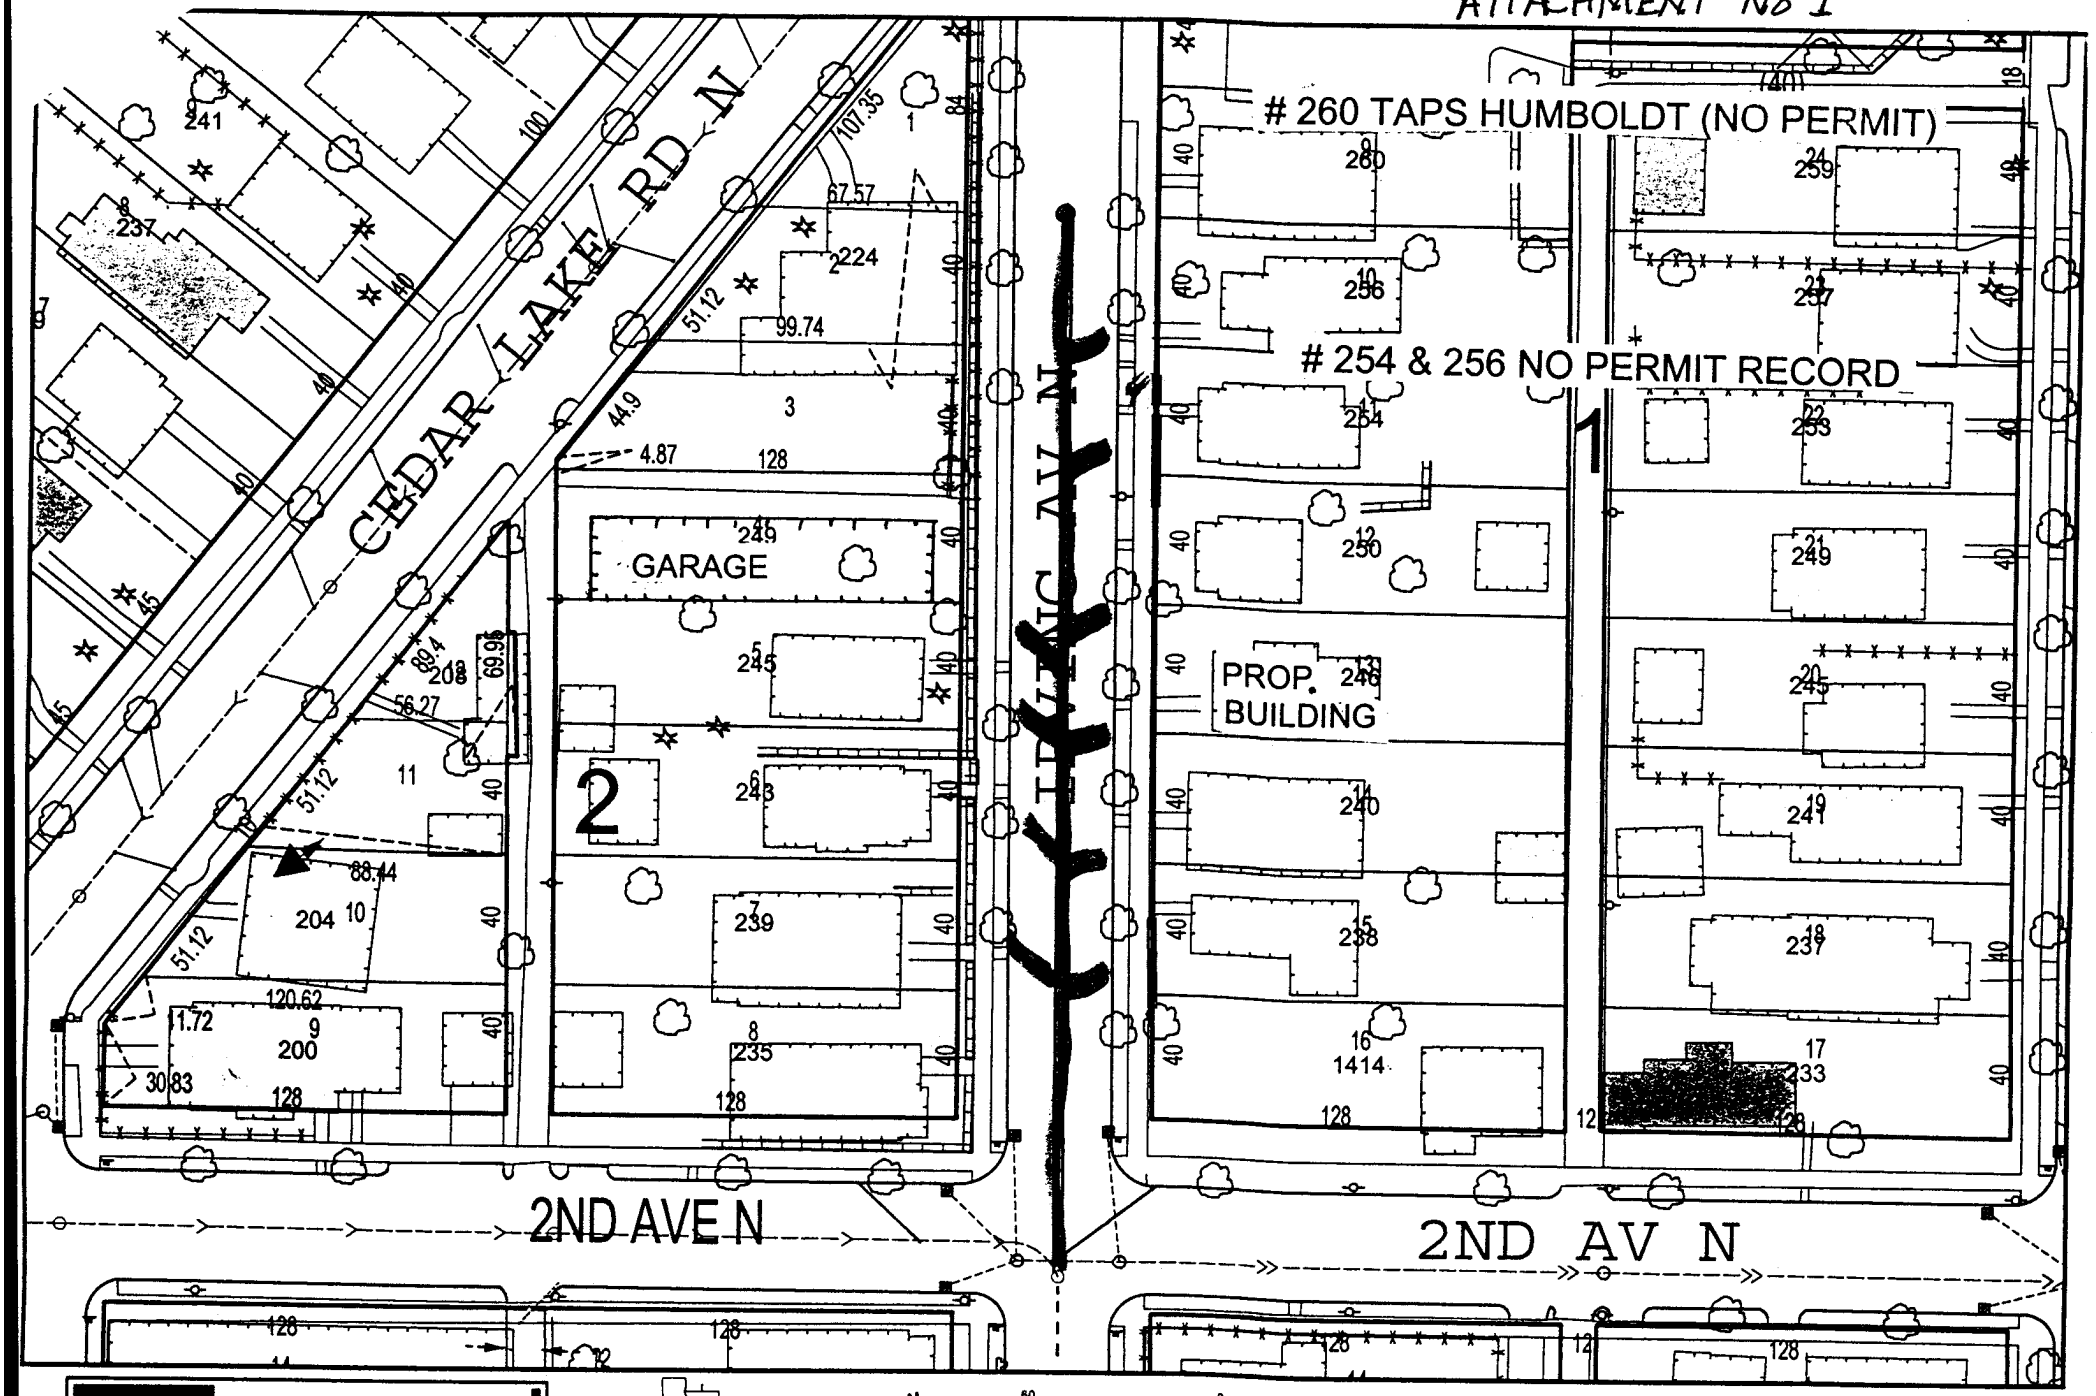

MINNEAPOLIS DEPARTMENT OF PUBLIC WORKS

THE CITY OF MINNEAPOLIS ASSUMES NO LEGAL RESPONSIBILITY FOR THE INFORMATION REPRESENTED HERE.

COPYRIGHT © 2002 CITY OF MINNEAPOLIS

City of Mpls

N W E S

60 0 60 120 180 240 Feet

[redacted] SANITARY SEWER

GeoMasterversion0.99a at 2002-05-05 10:15