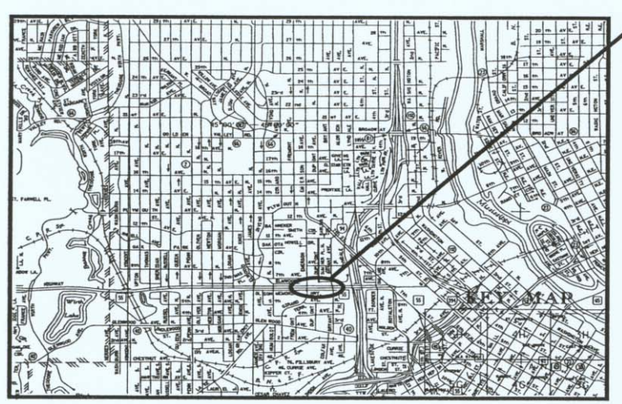

PROJECT LOCATION

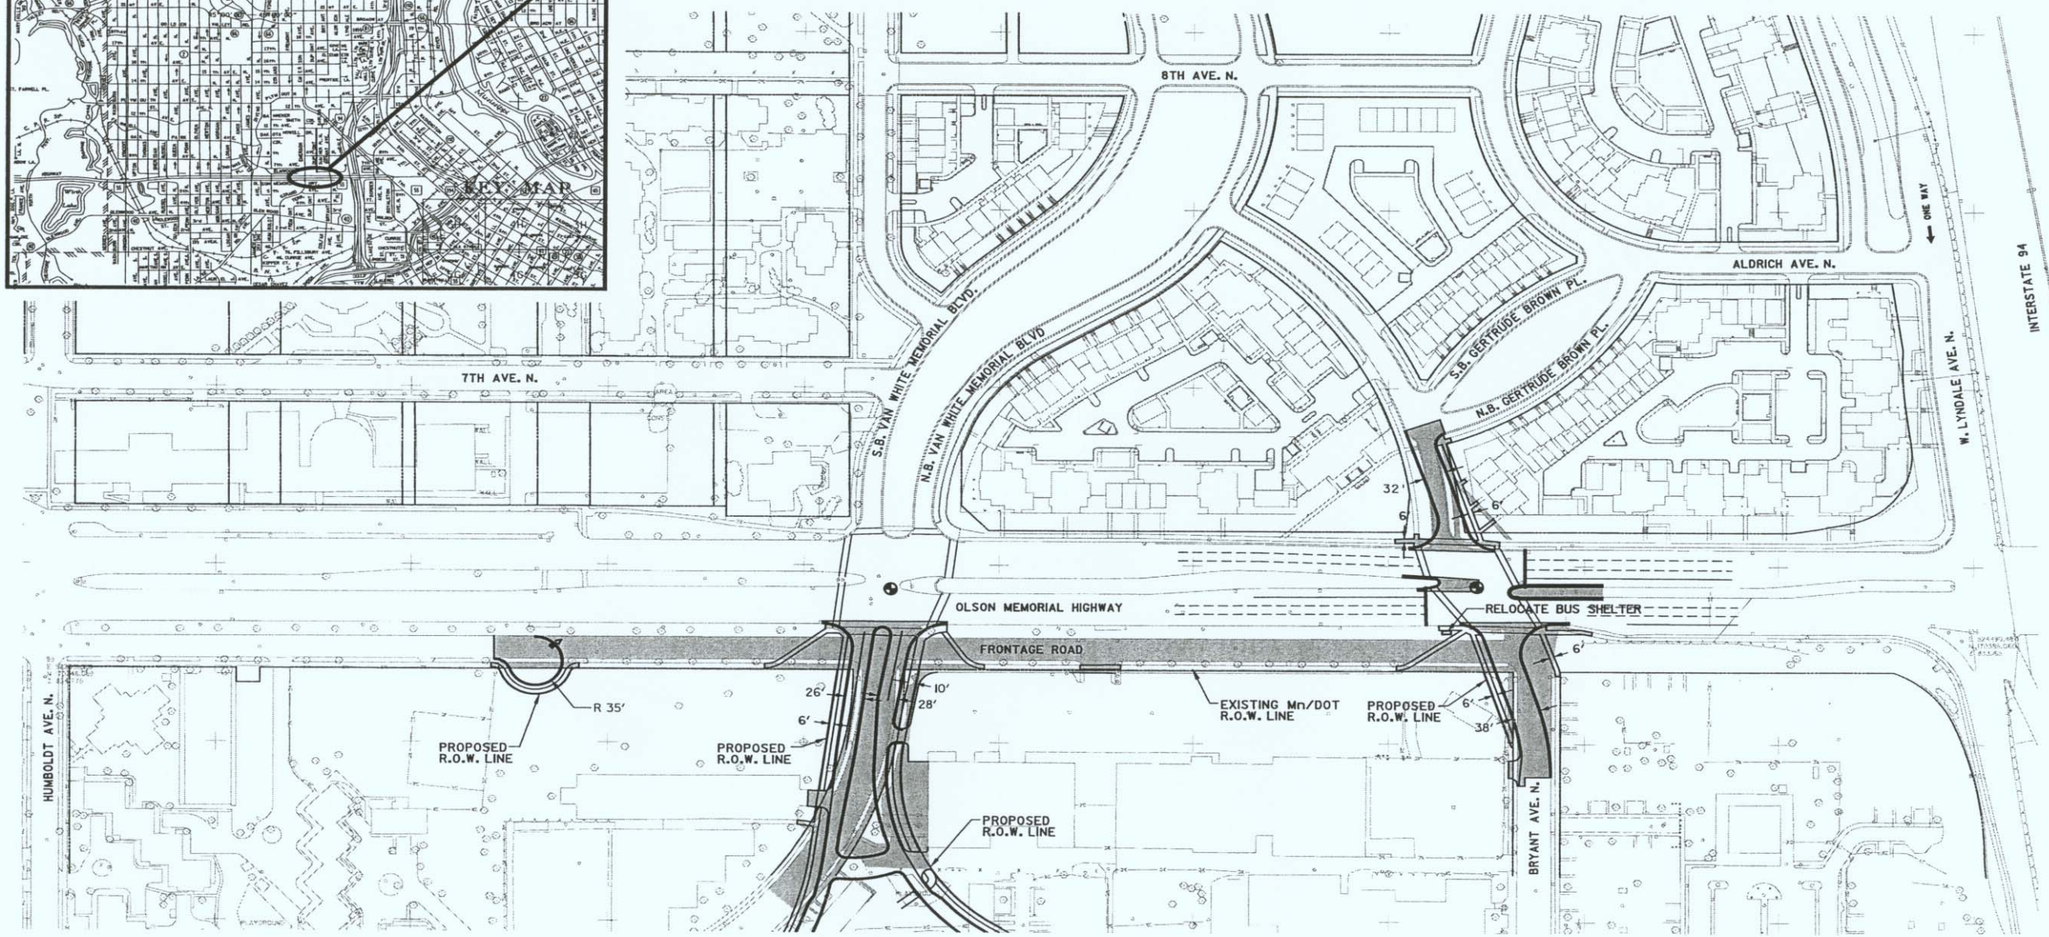

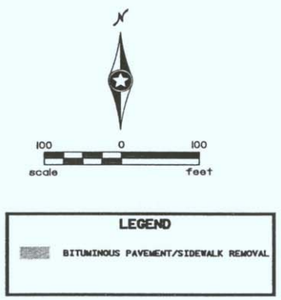

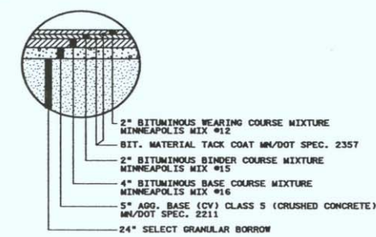

VAN WHITE MEM. BLVD. PAVEMENT SECTION

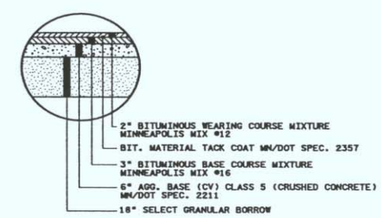

BRYANT AND FRONTAGE RD. PAVEMENT SECTION

SRF CONSULTING GROUP, INC.
OCTOBER 14, 2003

CITY OF MINNEAPOLIS

HERITAGE PARK REDEVELOPMENT

PROPOSED FRONTAGE ROAD REMOVAL AND INTERSECTION IMPROVEMENTS

OLSON MEMORIAL HIGHWAY (TH 55)