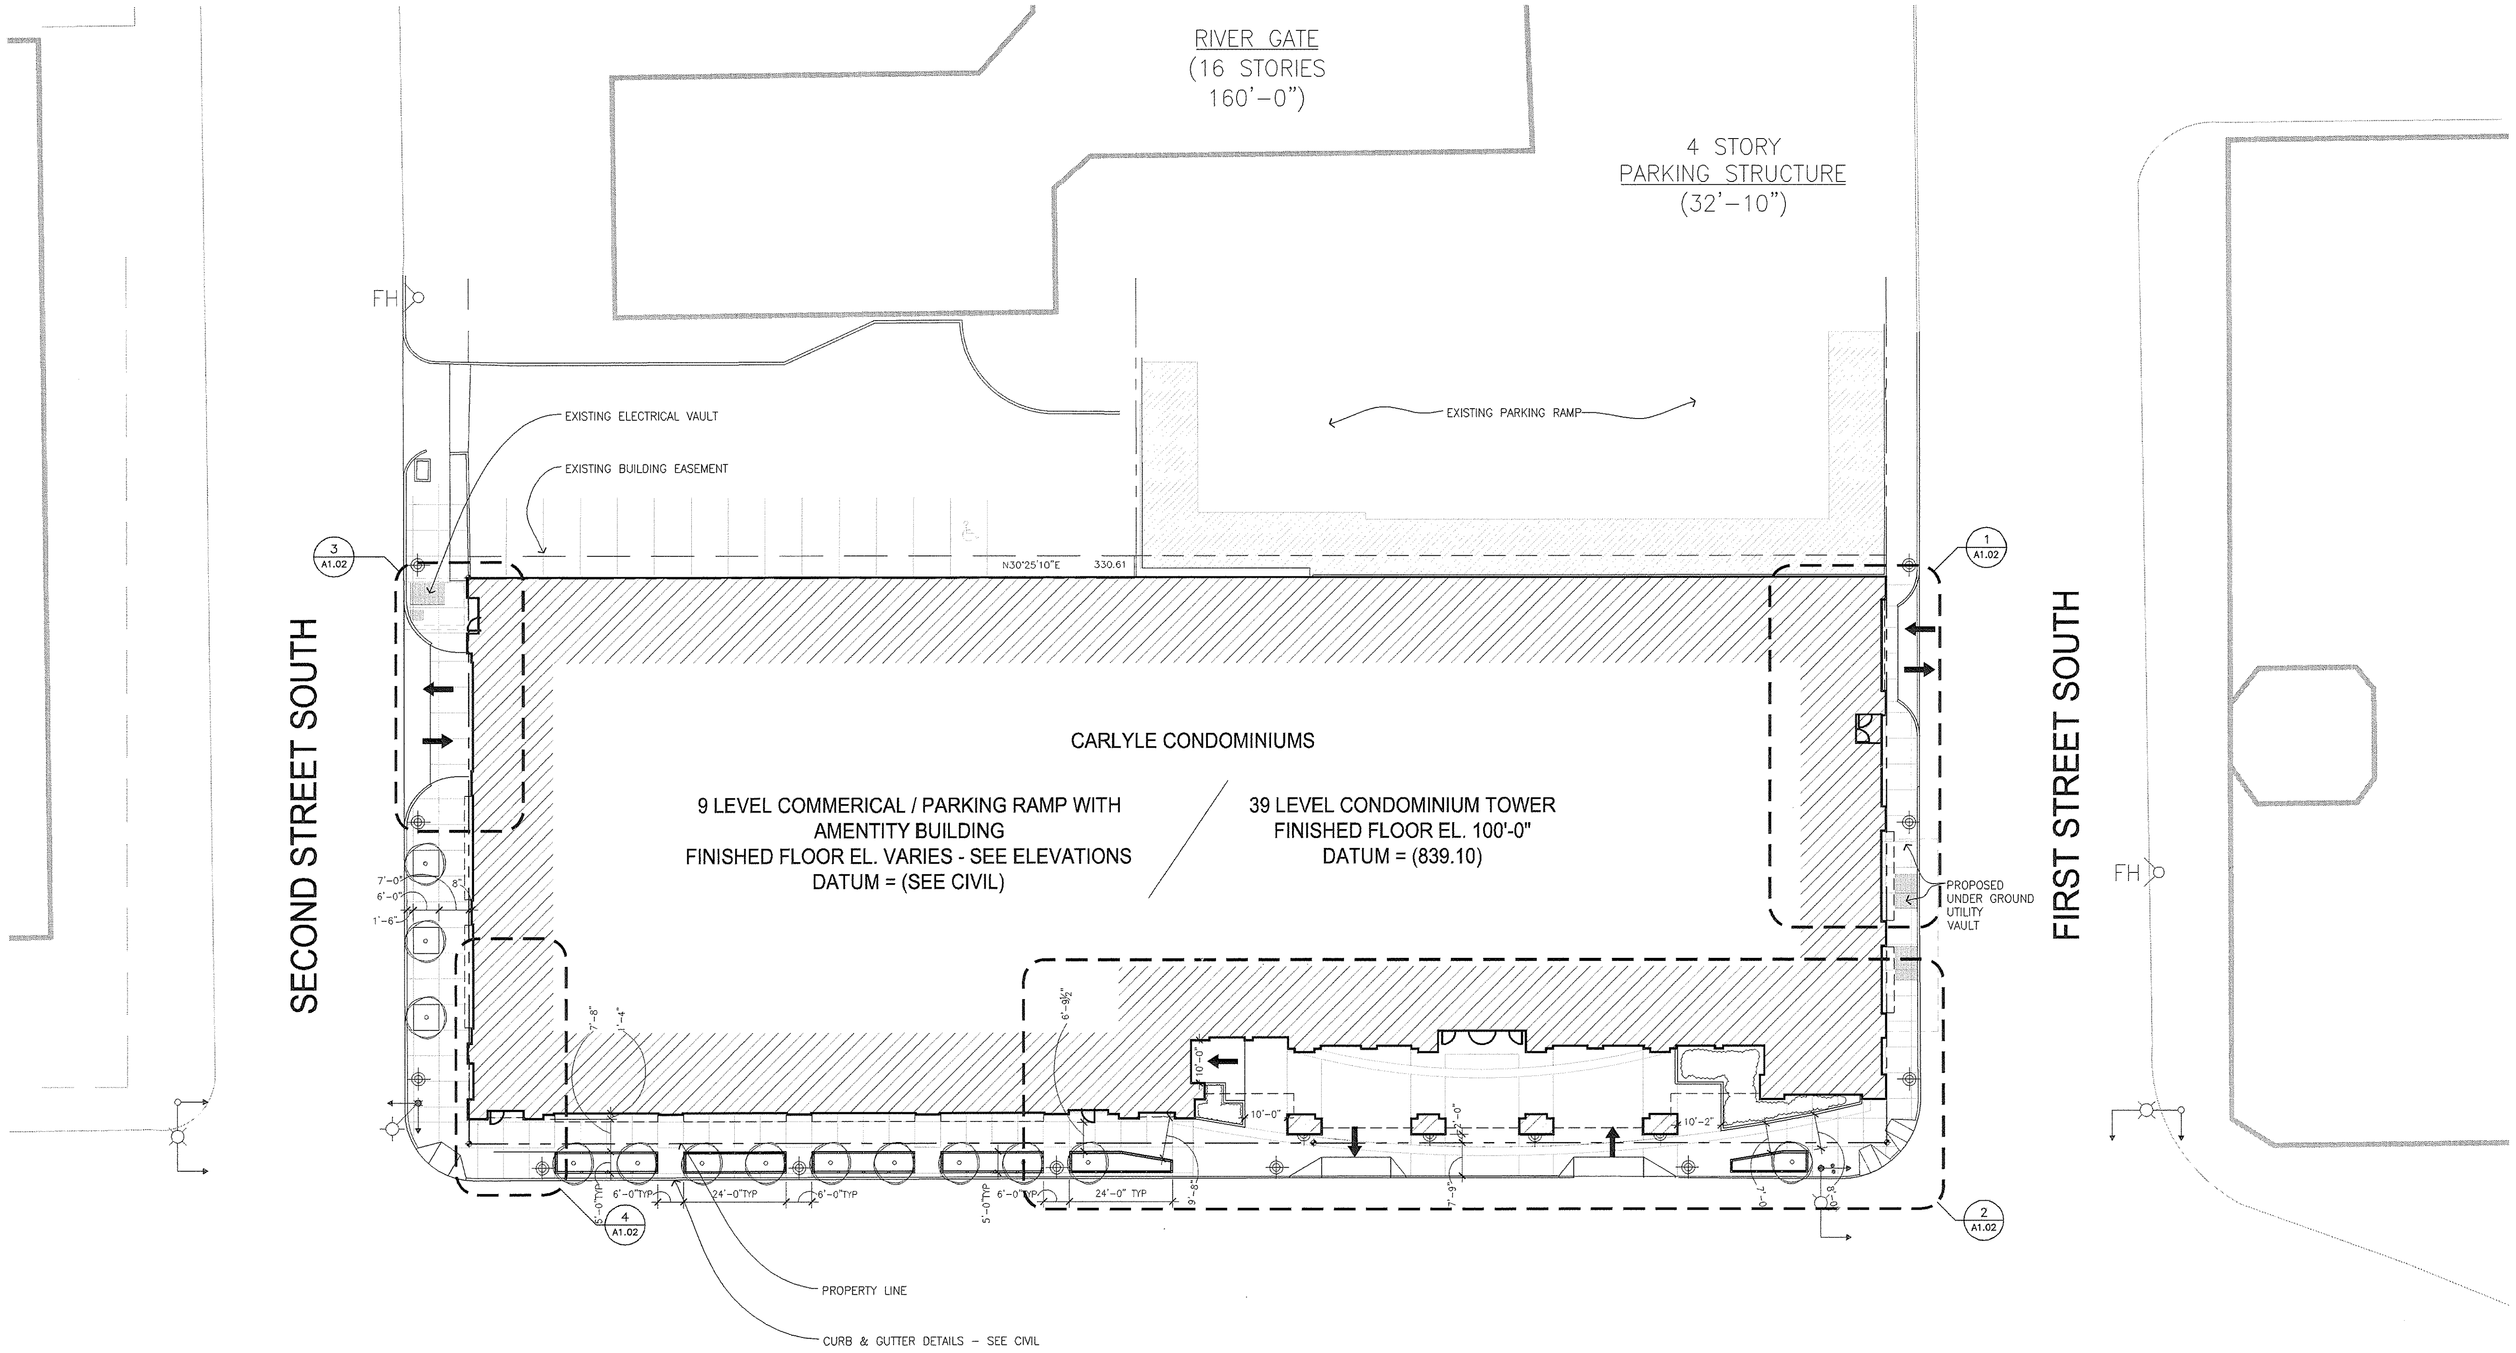

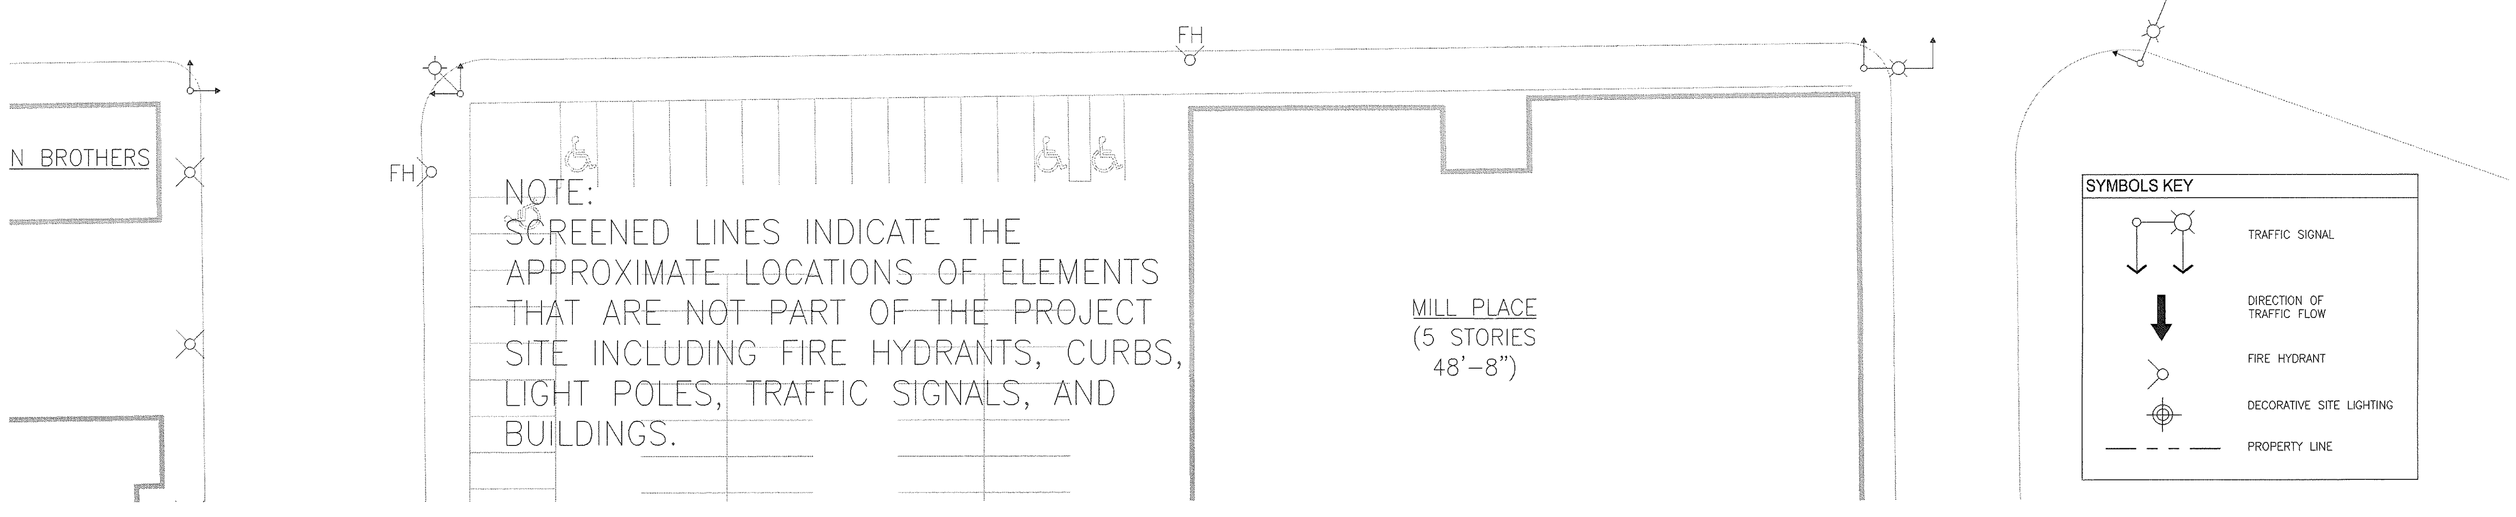

1 ARCHITECTURAL SITE PLAN
1" = 20'-0"

PLAN NORTH

TRUE NORTH

CITY OF MINNEAPOLIS
CPED-PLANNING
210 CITY HALL
APPROVED
As to requirement of the actions from the 8-18-03 CPC mtg + the 11-21-03 CC mtg
10-13-04 Hilary Dickson
DATE DIRECTOR / PLANNING OR AUTHORIZED AGENT

OPUS.
Opus Architects & Engineers, Inc.
10350 Bren Road West
Minnetonka, MN 55343-0110
952-656-4444
952-656-4529 - fax

REGISTRATION

DESIGN ARCHITECT

Humphreys & Partners Architects L.L.C.
Dallas, Texas

The CARLYLE
CARLYLE CONDOS L.L.C.

ISSUE RECORD
10/05/04 FDN. PERMIT

DESIGN NUMBER
M335280
PROJECT NUMBER
2162.00
DATE
10/11/04
PROJECT MANAGER
D. HUNT
DRAWN BY
J. HARRIS
CHECKED BY
B. PEDERSON / E. GSCHNEIDNER

- Errors may occur in the transmission of electronic files. The Opus companies are not responsible for any claims, damages or expenses arising out of the unauthorized use of the information contained in electronic files.
- Electronic files may not accurately reflect the final as-built conditions. It is the responsibility of the user to verify all layouts, dimensions and other related information.
- This document may not be used or copied without prior written consent.

© all rights reserved

Prepared For

OPUS.
Opus Northwest Construction Corp.
10350 Bren Road West
Minnetonka, MN 55343-0110
952-656-4444
952-656-4529 - fax

PROJECT
THE CARLYLE CONDOMINIUMS

LOCATION
MINNEAPOLIS, MN

SHEET TITLE
ARCHITECTURAL SITE PLAN

SHEET NUMBER
A1.01

PLOT DATE October 12, 2004 - 8:27am

x-refs:

plot date: