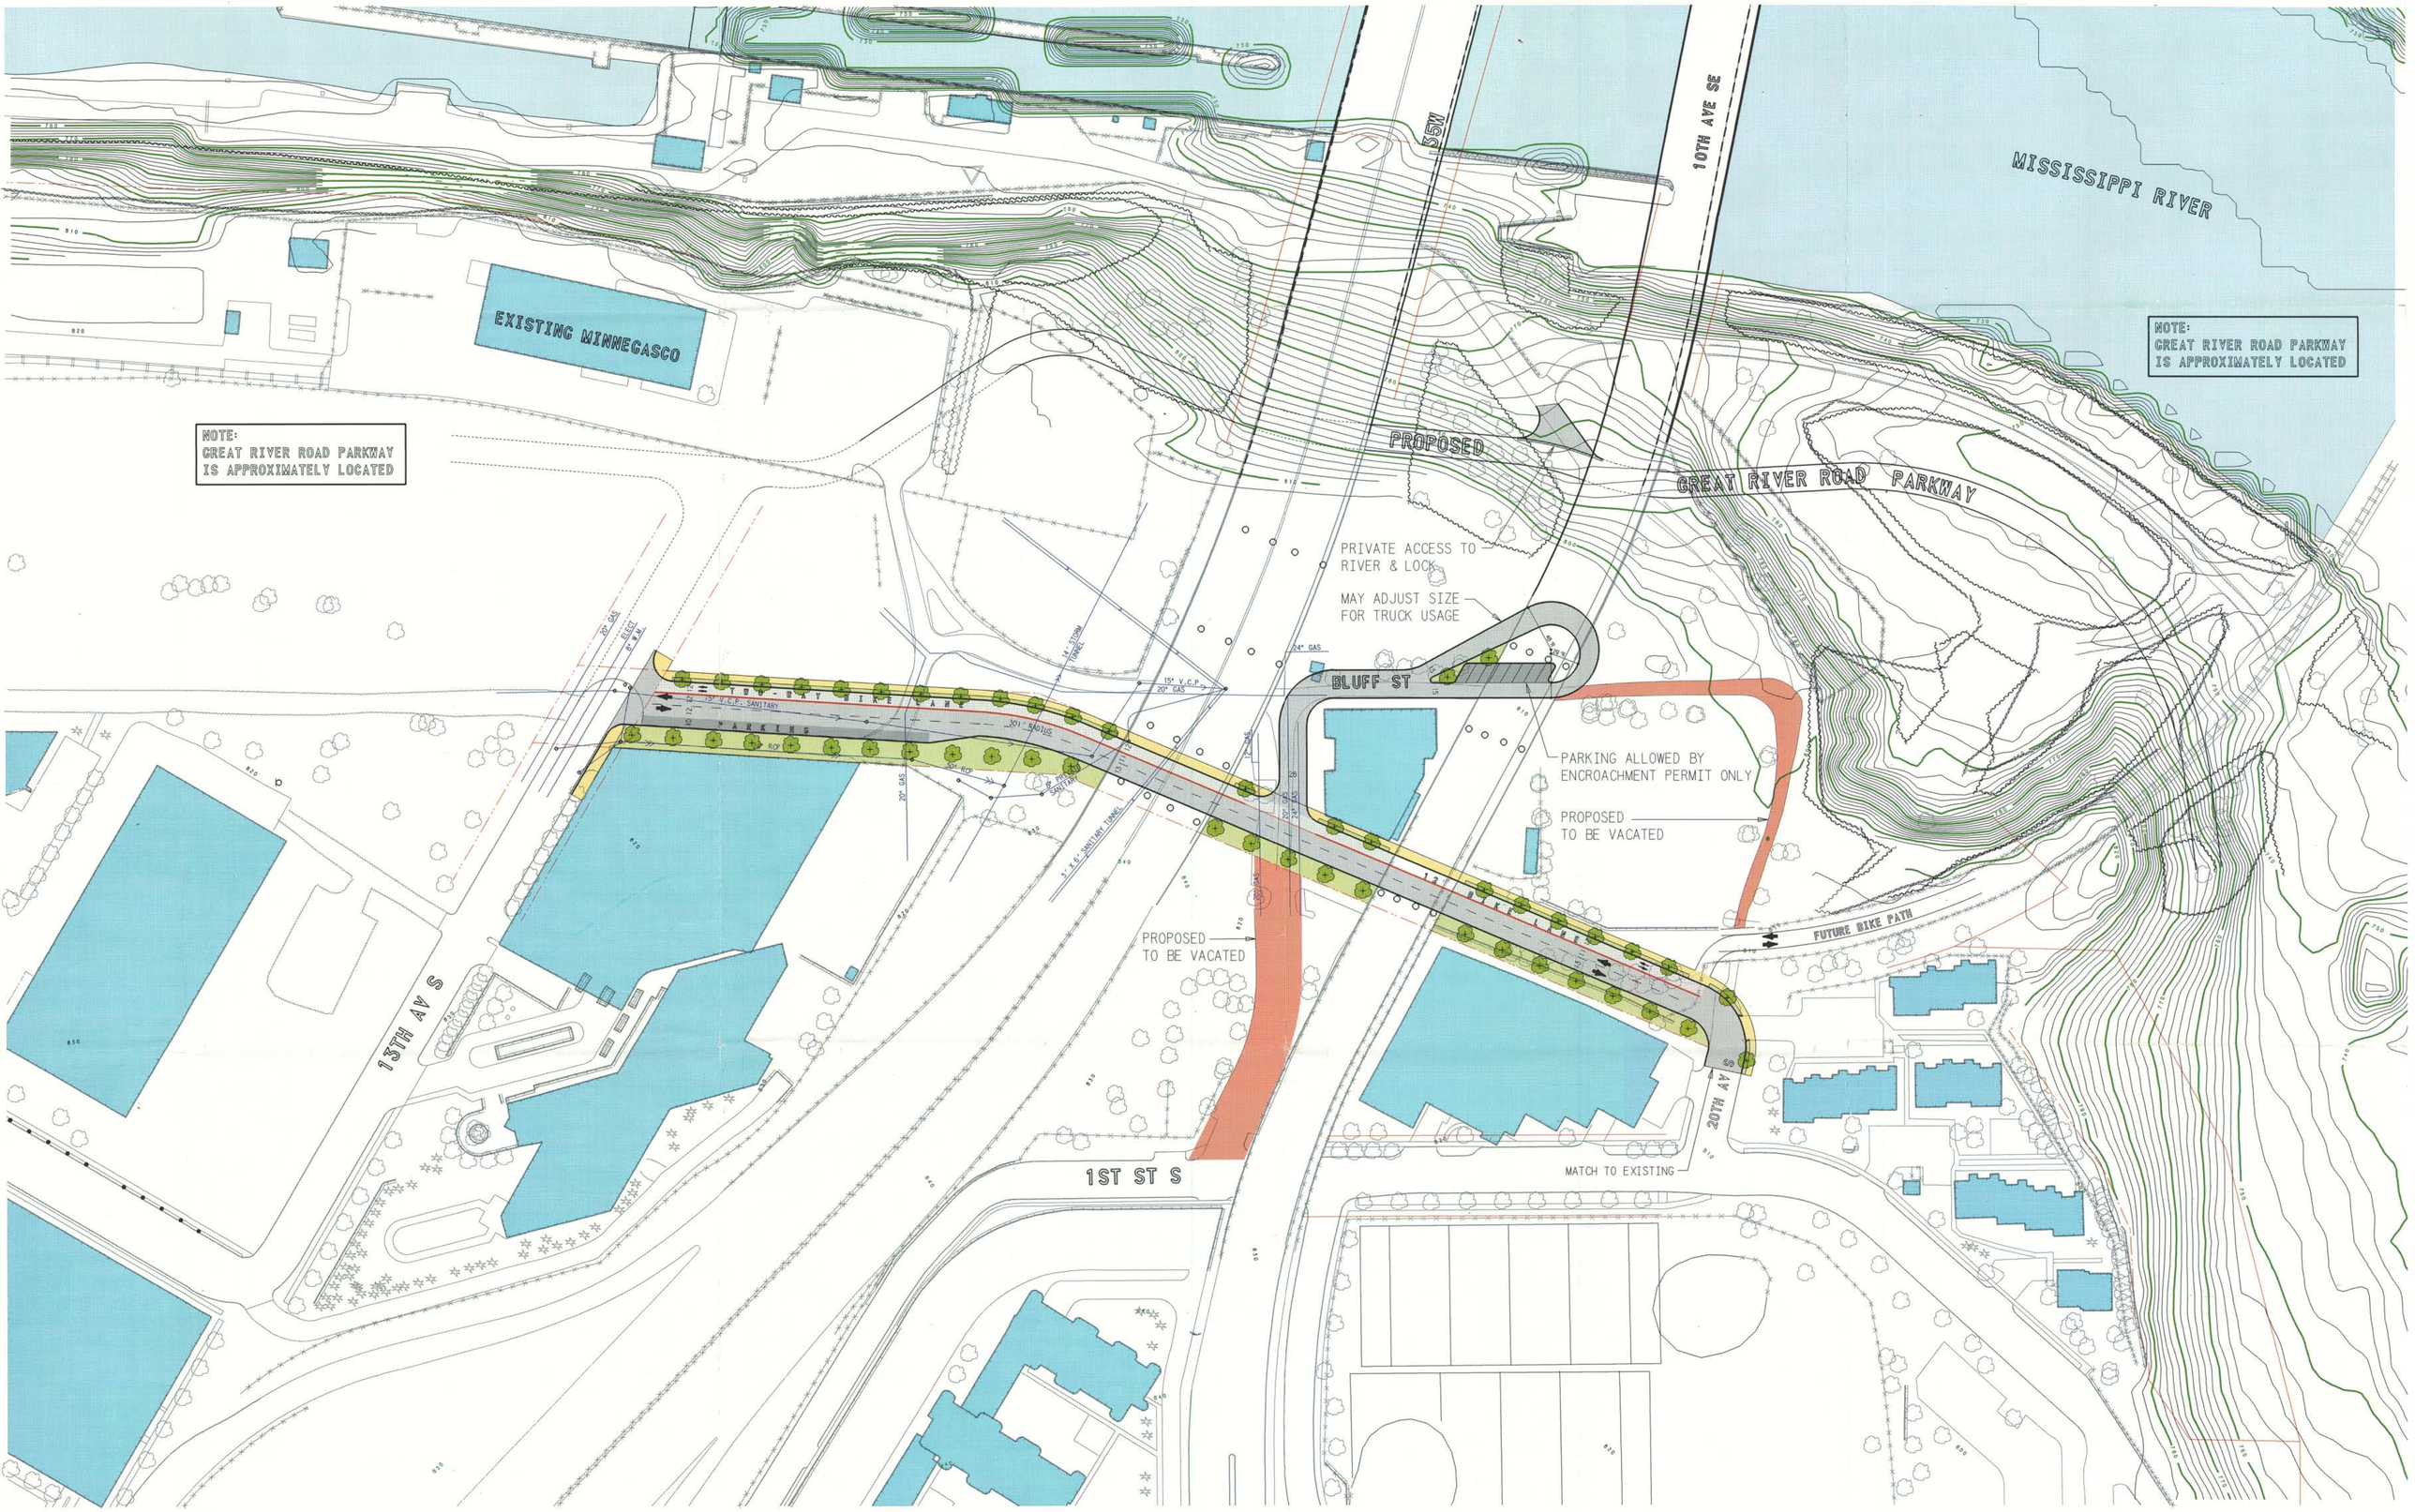

MINNEAPOLIS
DEPARTMENT OF PUBLIC WORKS

PROJECT:
LAYOUT NO. 3
DECEMBER 13, 1995

ENGINEERING
D E S I G N