OPTIONAL TRANSVERSE SECTIONS ON STRUCTURE

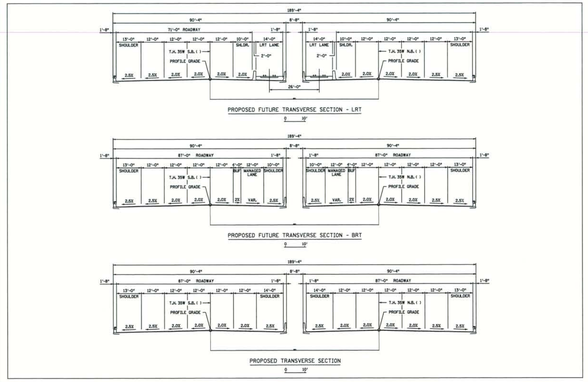

LMED35W = INPLACE I-35W MEDIAN ALIGNMENT
PI35WSB = DRAFT PROPOSED SB I-35W ALIGNMENT
PI35WNB = DRAFT PROPOSED NB I-35W ALIGNMENT

PRELIMINARY SUBJECT TO CHANGE
DATE: 21-AUG-2007 08:10

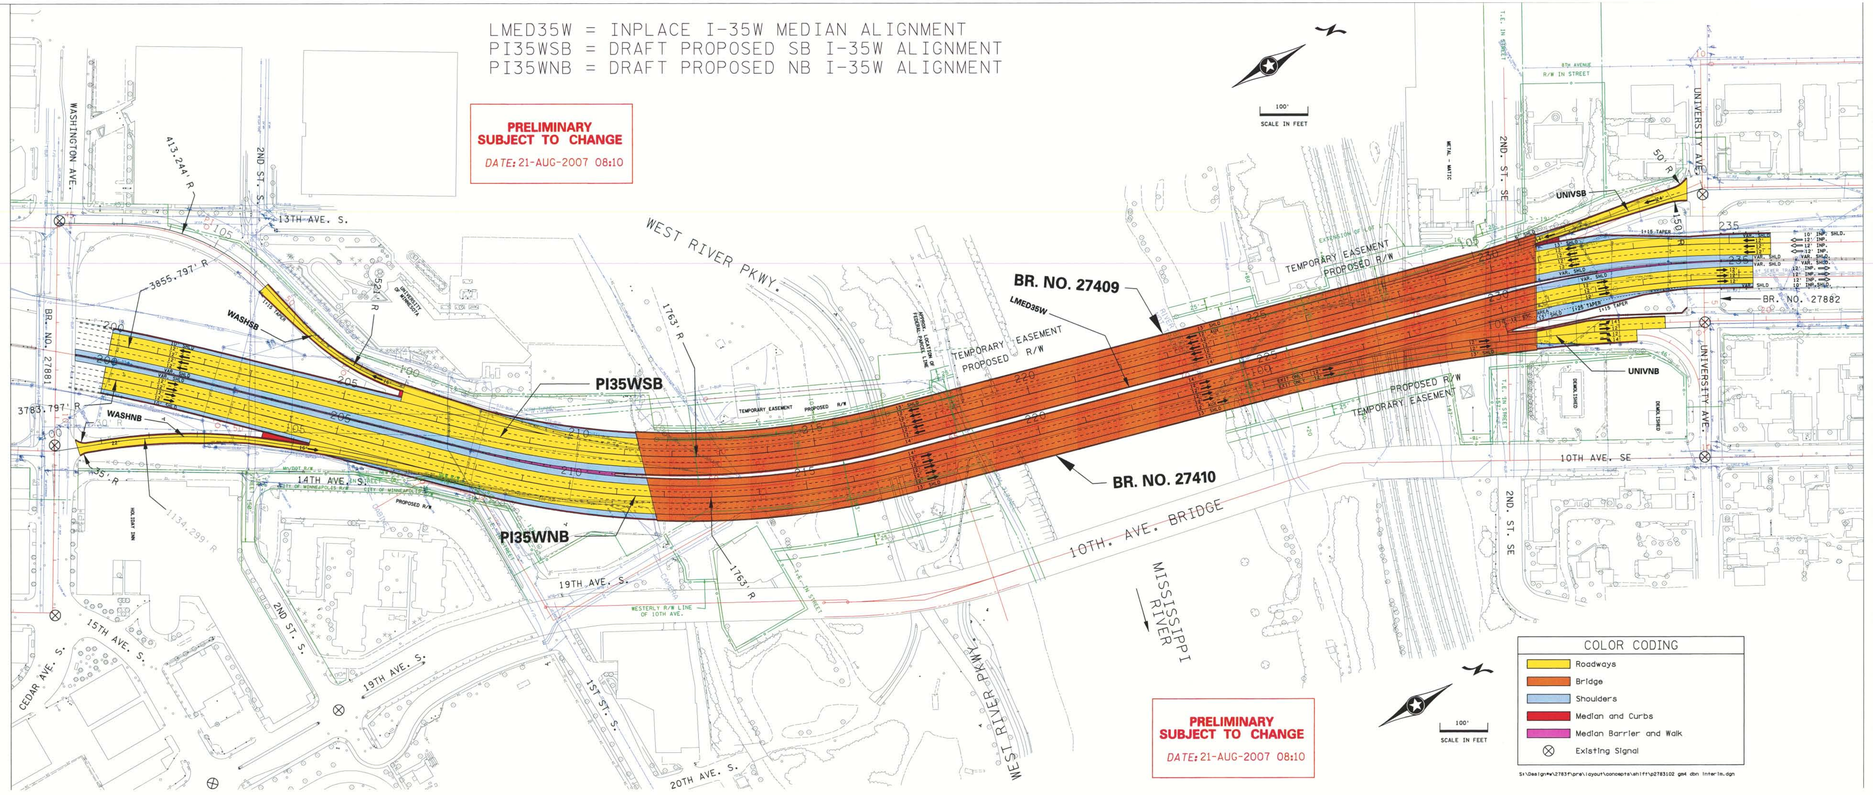

PRELIMINARY SUBJECT TO CHANGE
DATE: 21-AUG-2007 08:10