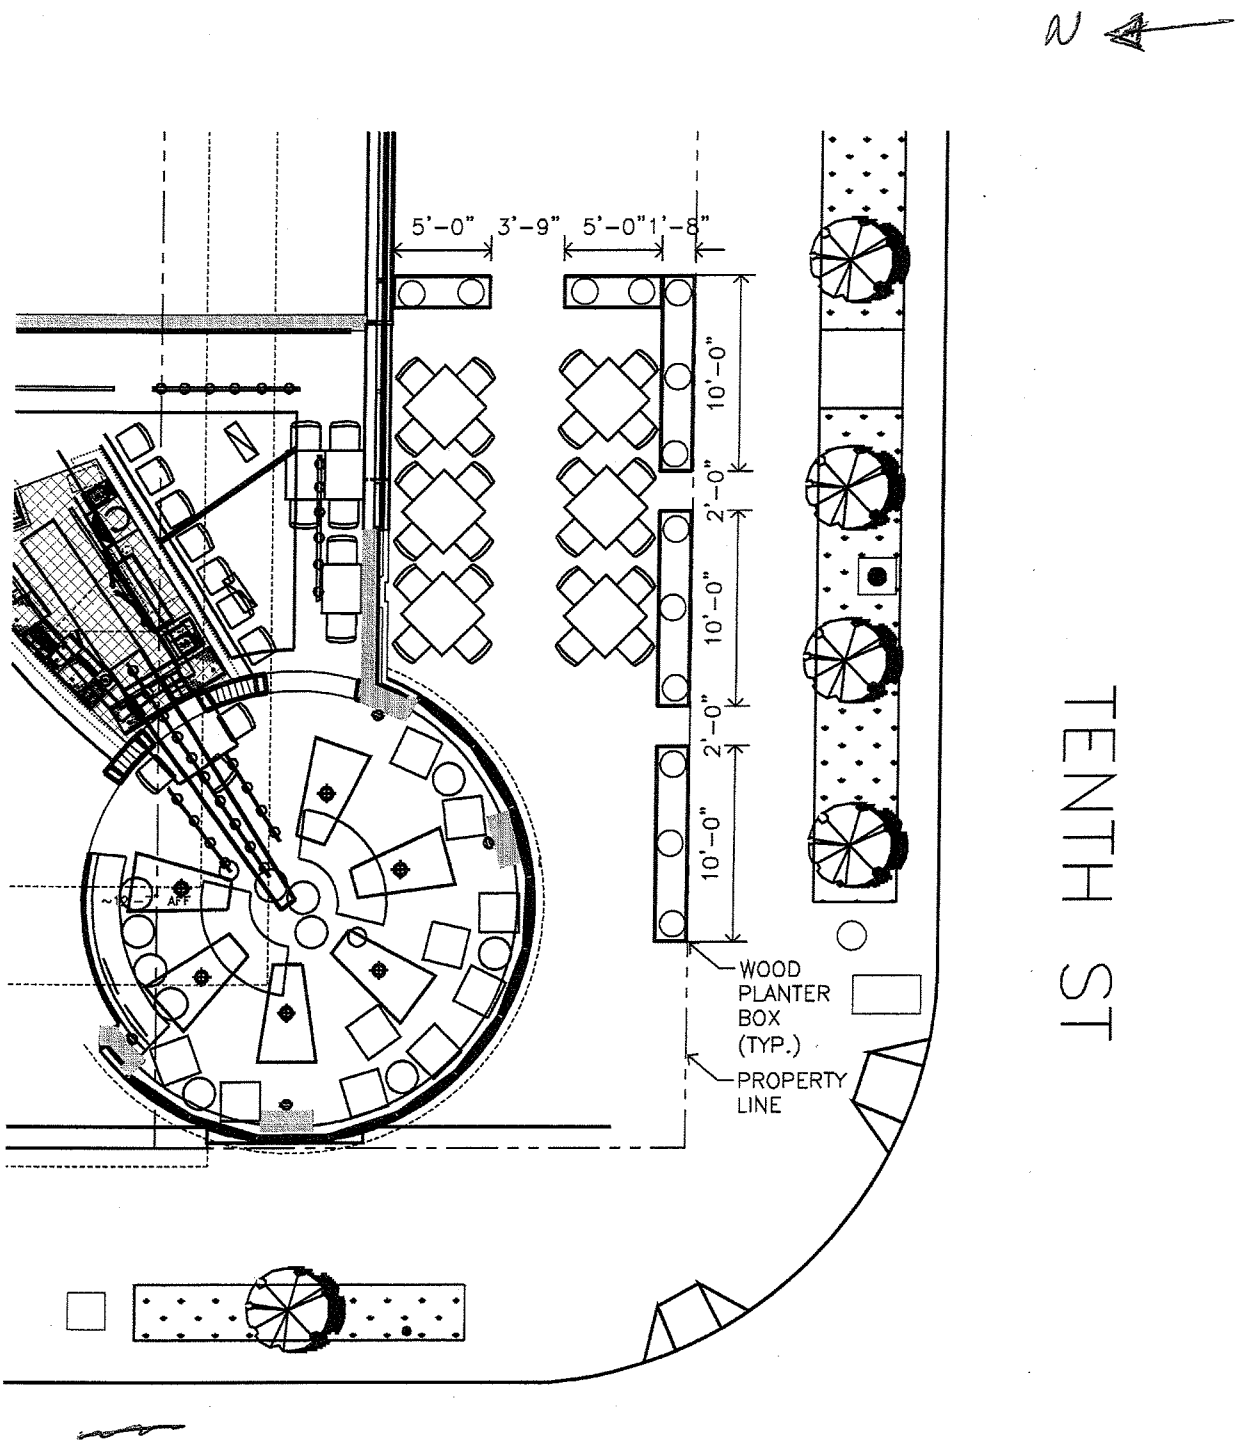

01 OTHO ENLARGED PATIO PLAN
1/8"=1'-0"