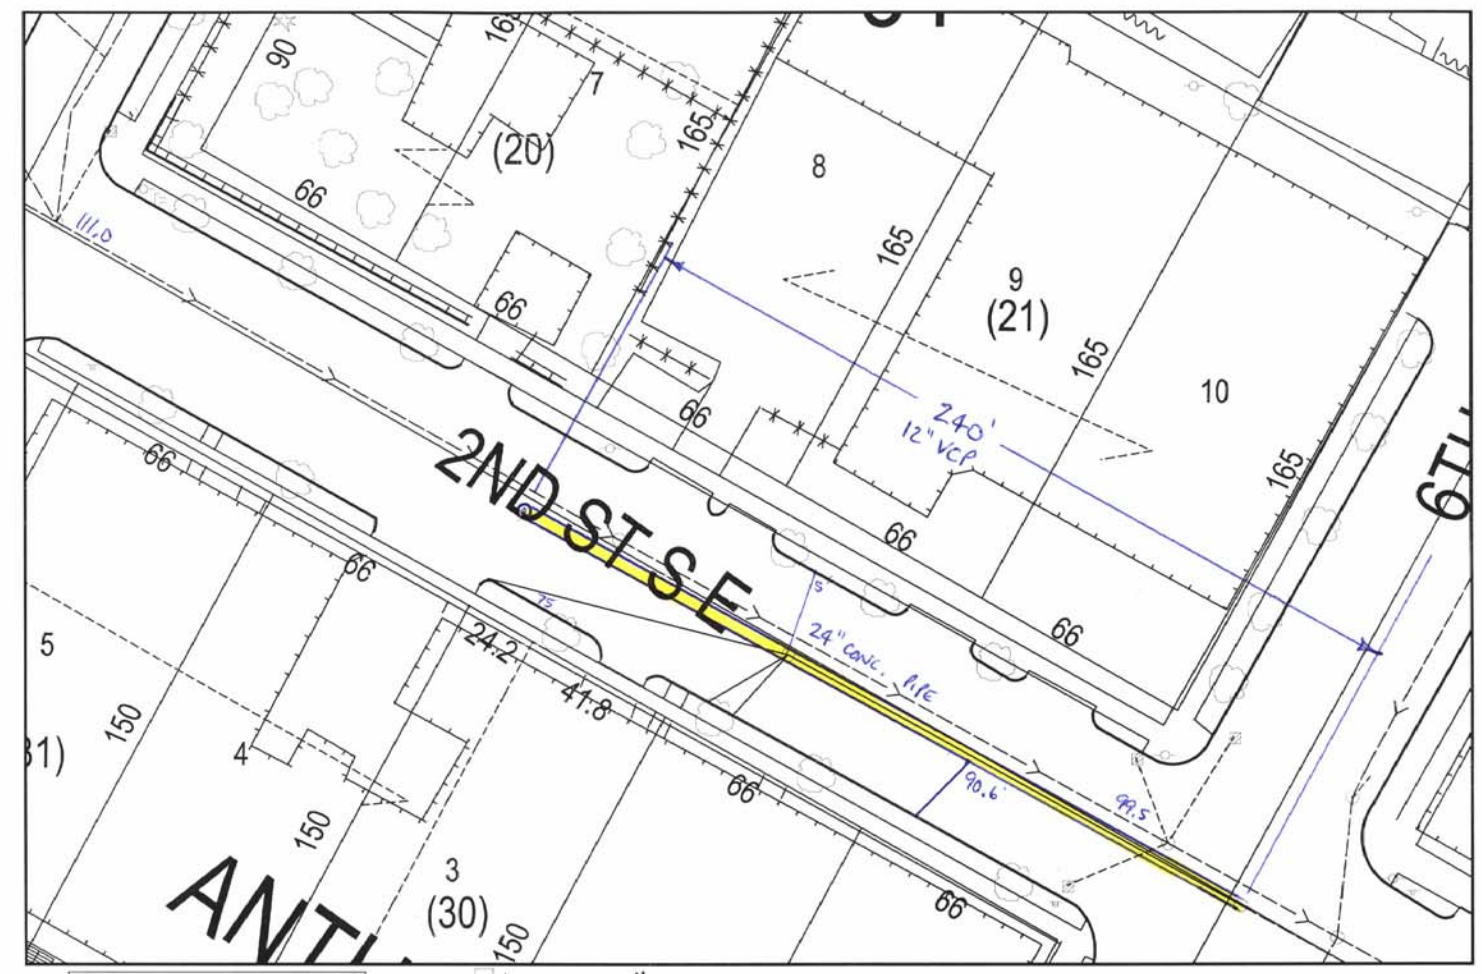

MINNEAPOLIS
DEPARTMENT OF
PUBLIC WORKS

THE CITY OF MINNEAPOLIS ASSUMES NO LEGAL RESPONSIBILITY
FOR THE INFORMATION REPRESENTED HERE
COPYRIGHT © 2006 CITY OF MINNEAPOLIS

GeoMaster version 0.59v at 2006-04-11 14:49

FLOUR SACK FLATS (SANITARY SEWER)
240' - 12" VCP + 5 WYES ±12' deep
REMOVE - 150' 6" VCP private sanitary sewer