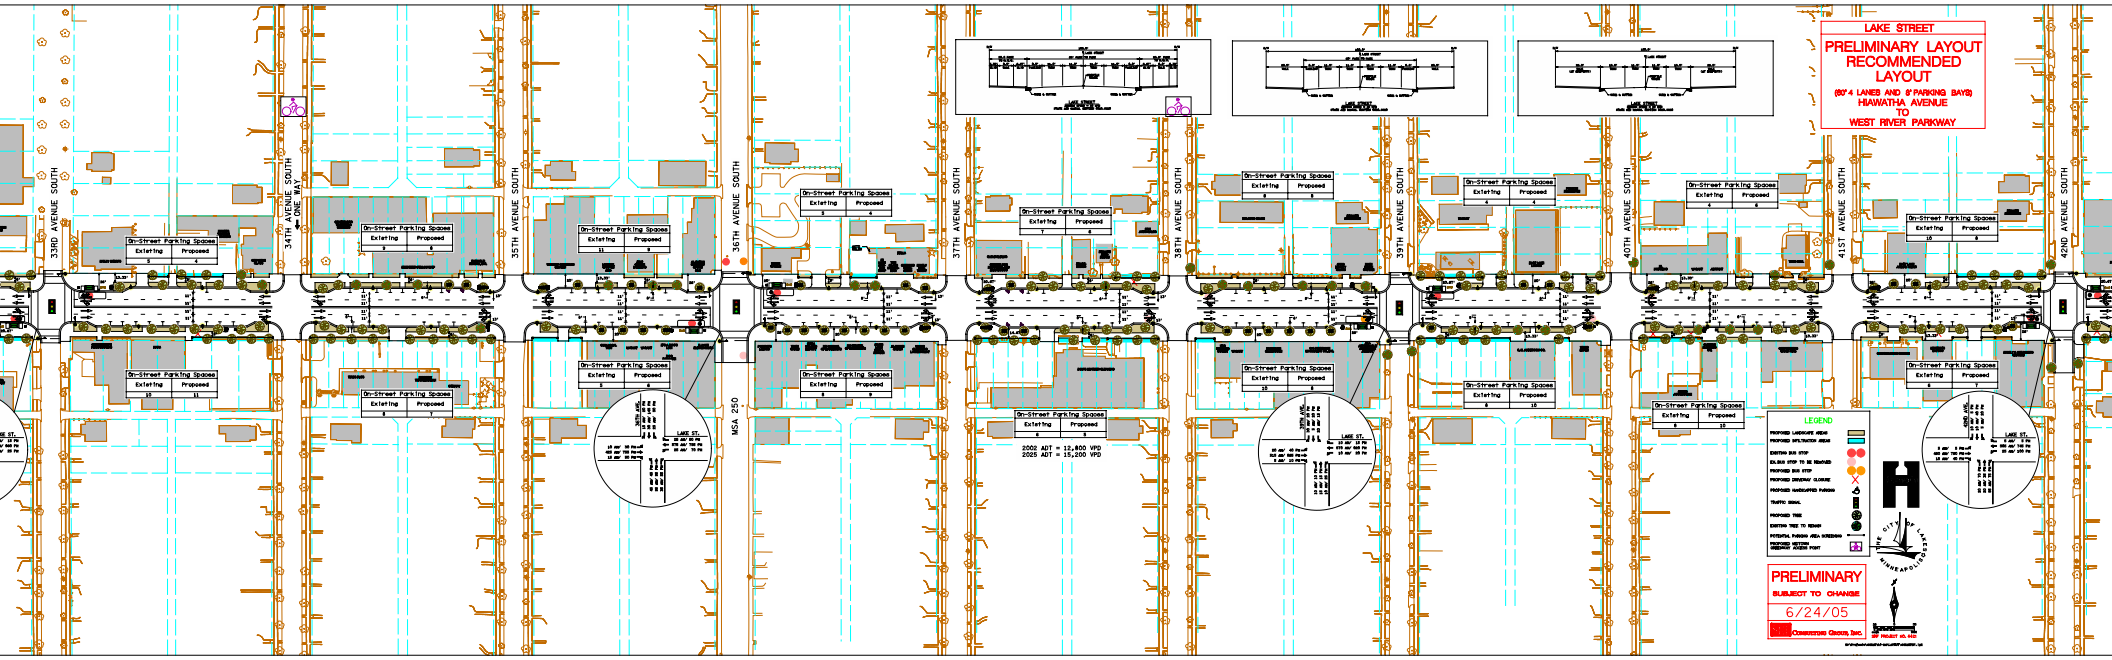
LAKE STREET
PRELIMINARY LAYOUT
RECOMMENDED
LAYOUT
(60' 4 LANES AND 8' PARKING BAYS)
HIAWATHA AVENUE
TO
WEST RIVER PARKWAY
33RD AVENUE SOUTH
34TH AVENUE SOUTH
ONE WAY
35TH AVENUE SOUTH
36TH AVENUE SOUTH
37TH AVENUE SOUTH
38TH AVENUE SOUTH
39TH AVENUE SOUTH
40TH AVENUE SOUTH
41ST AVENUE SOUTH
42ND AVENUE SOUTH
MSA 250
On-Street Parking Spaces
Existing
Proposed
2002 ADT = 12,800 VPD
2025 ADT = 15,200 VPD
LEGEND
PRELIMINARY
SUBJECT TO CHANGE
6/24/05