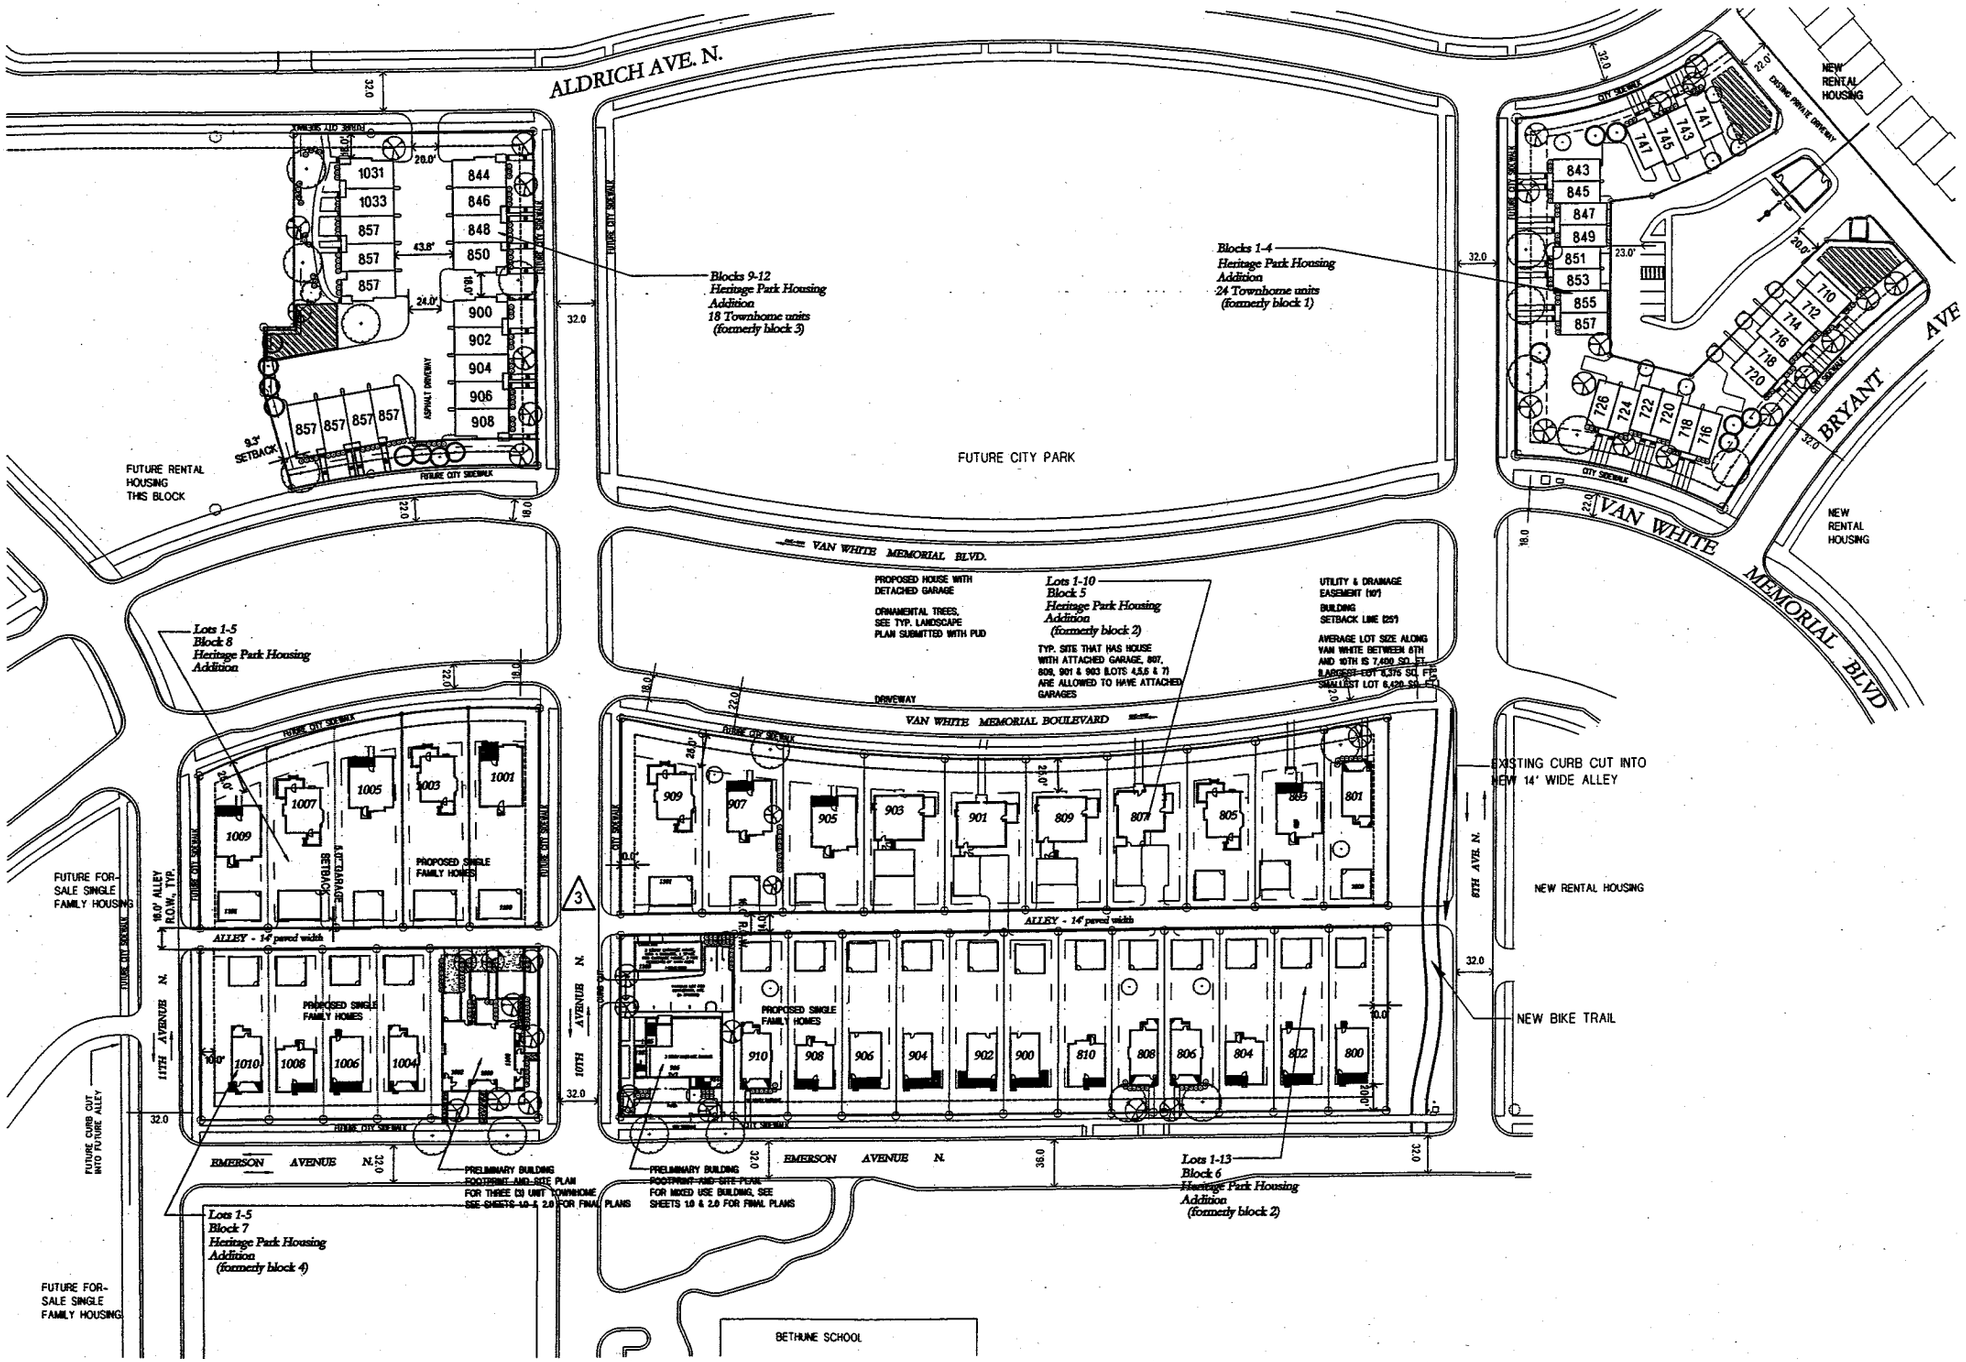

LHB ENGINEERS & ARCHITECTS
MINNEAPOLIS ▫ DULUTH

250 Third Avenue N.
Minneapolis, MN 55401

TEL 612/338-2029
FAX 612/338-2068

http://www.LHBcorp.com

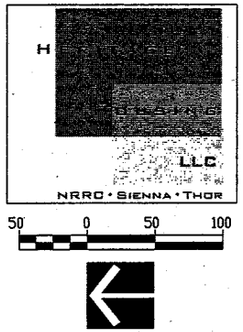

DATE	NO	REVISION
03-15-04	3	PUD REVISIONS PUBLIC WORKS SUBMITTAL
11-06-03	2	SITE REVISIONS FOR FIRE ACCESS
10-31-03	1	Street width R.O.W. revisions

I HEREBY CERTIFY that this plan, specification or report was prepared by me or under my direct supervision and that I am a duly Licensed Landscape Architect under the laws of the State of Minnesota.

SIGNATURE: _____

TYPED OR PRINTED NAME: GARY C. FINDELL

DATE: 11/18/03 REG. NO.: 41010

COPYRIGHT 2003, LHB ENGINEERS & ARCHITECTS ALL RIGHTS RESERVED. COPYING, REPRODUCTION OR DISTRIBUTION PROHIBITED WITHOUT EXPRESS WRITTEN PERMISSION

PROJECT NAME:

HERITAGE PARK PHASE 1 & PHASE 2 HOME OWNERSHIP

REVISED PUD APPLICATION

DRAWING TITLE:

OVERALL SITE LAYOUT PLAN with addresses AS APPROVED BY CUP

FILE: 02683/DWGS
DRAWN BY: GAS/BDC
CHECKED BY: GCF
PROJ. NO: 02683
DRAWING NO: **0.00**