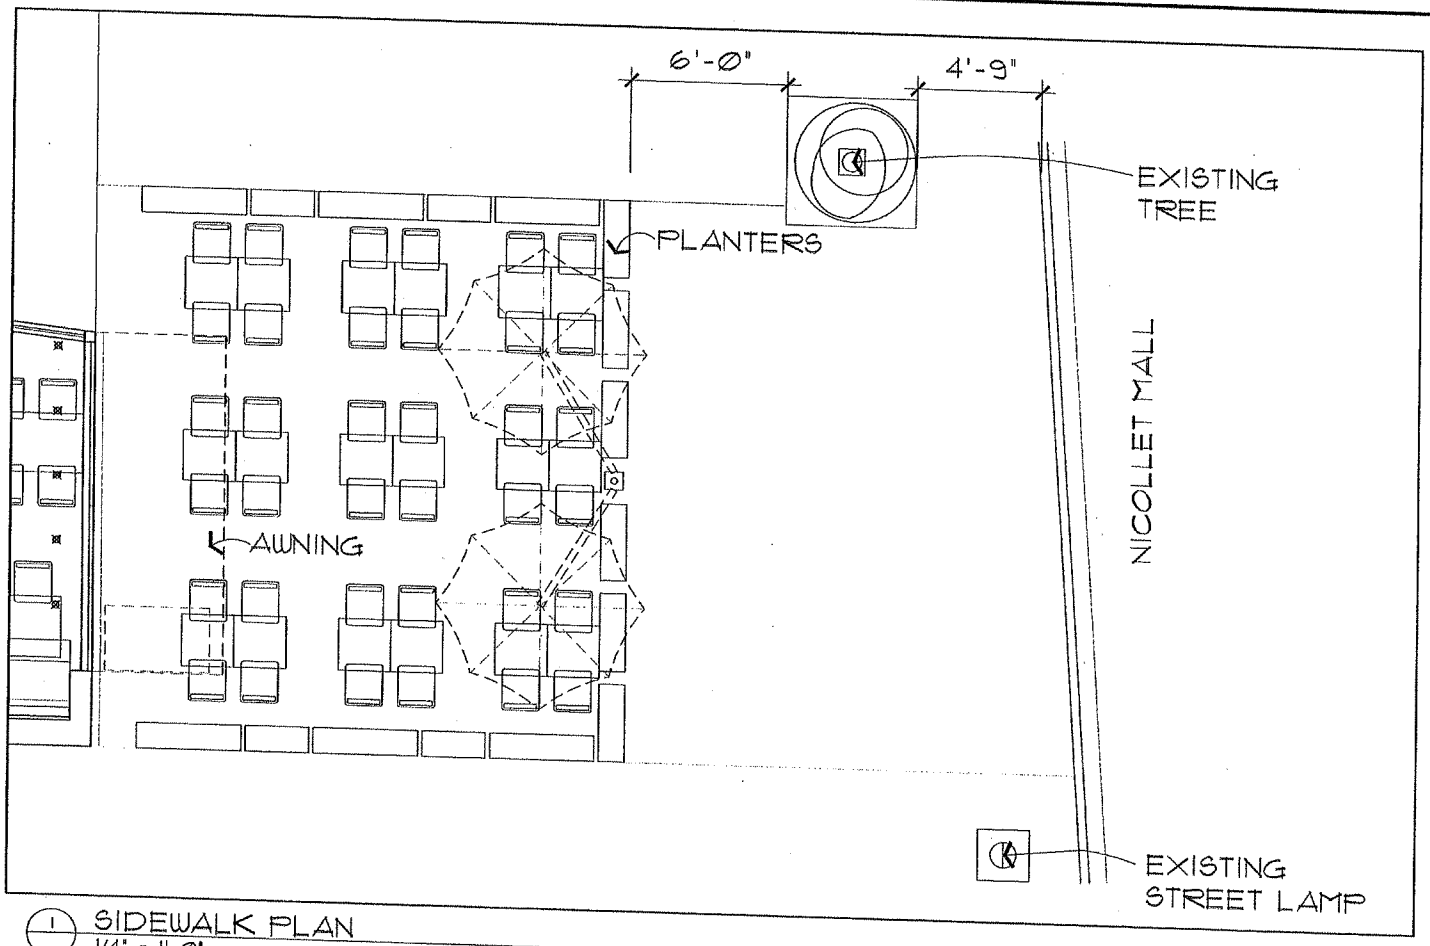

1 SIDEWALK PLAN
1/4" = 1'-0"

shea
100 north sixth street
suite 650c
minneapolis, mn
55403-1594

T 612 339 2257
F 612 349 2930

www.sheaink.com

client:
TIM ROONEY

project title:
TEQUILA BAR
925 NICOLLET MALL
MINNEAPOLIS, MN

sheet title:
SIDEWALK PLAN

comm. no.:	6078.00
scale:	1/4" = 1'-0"
date:	04.17.08
drawn by:	JHF
checked by:	
team captain:	
no. date issued for	

© shea ideas, inc.

I hereby certify that this plan specification or report was prepared by me or under my direct supervision and that I am a duly registered architect under the law of

the state of: MINNESOTA

signed:

date: reg. no. 21585

1