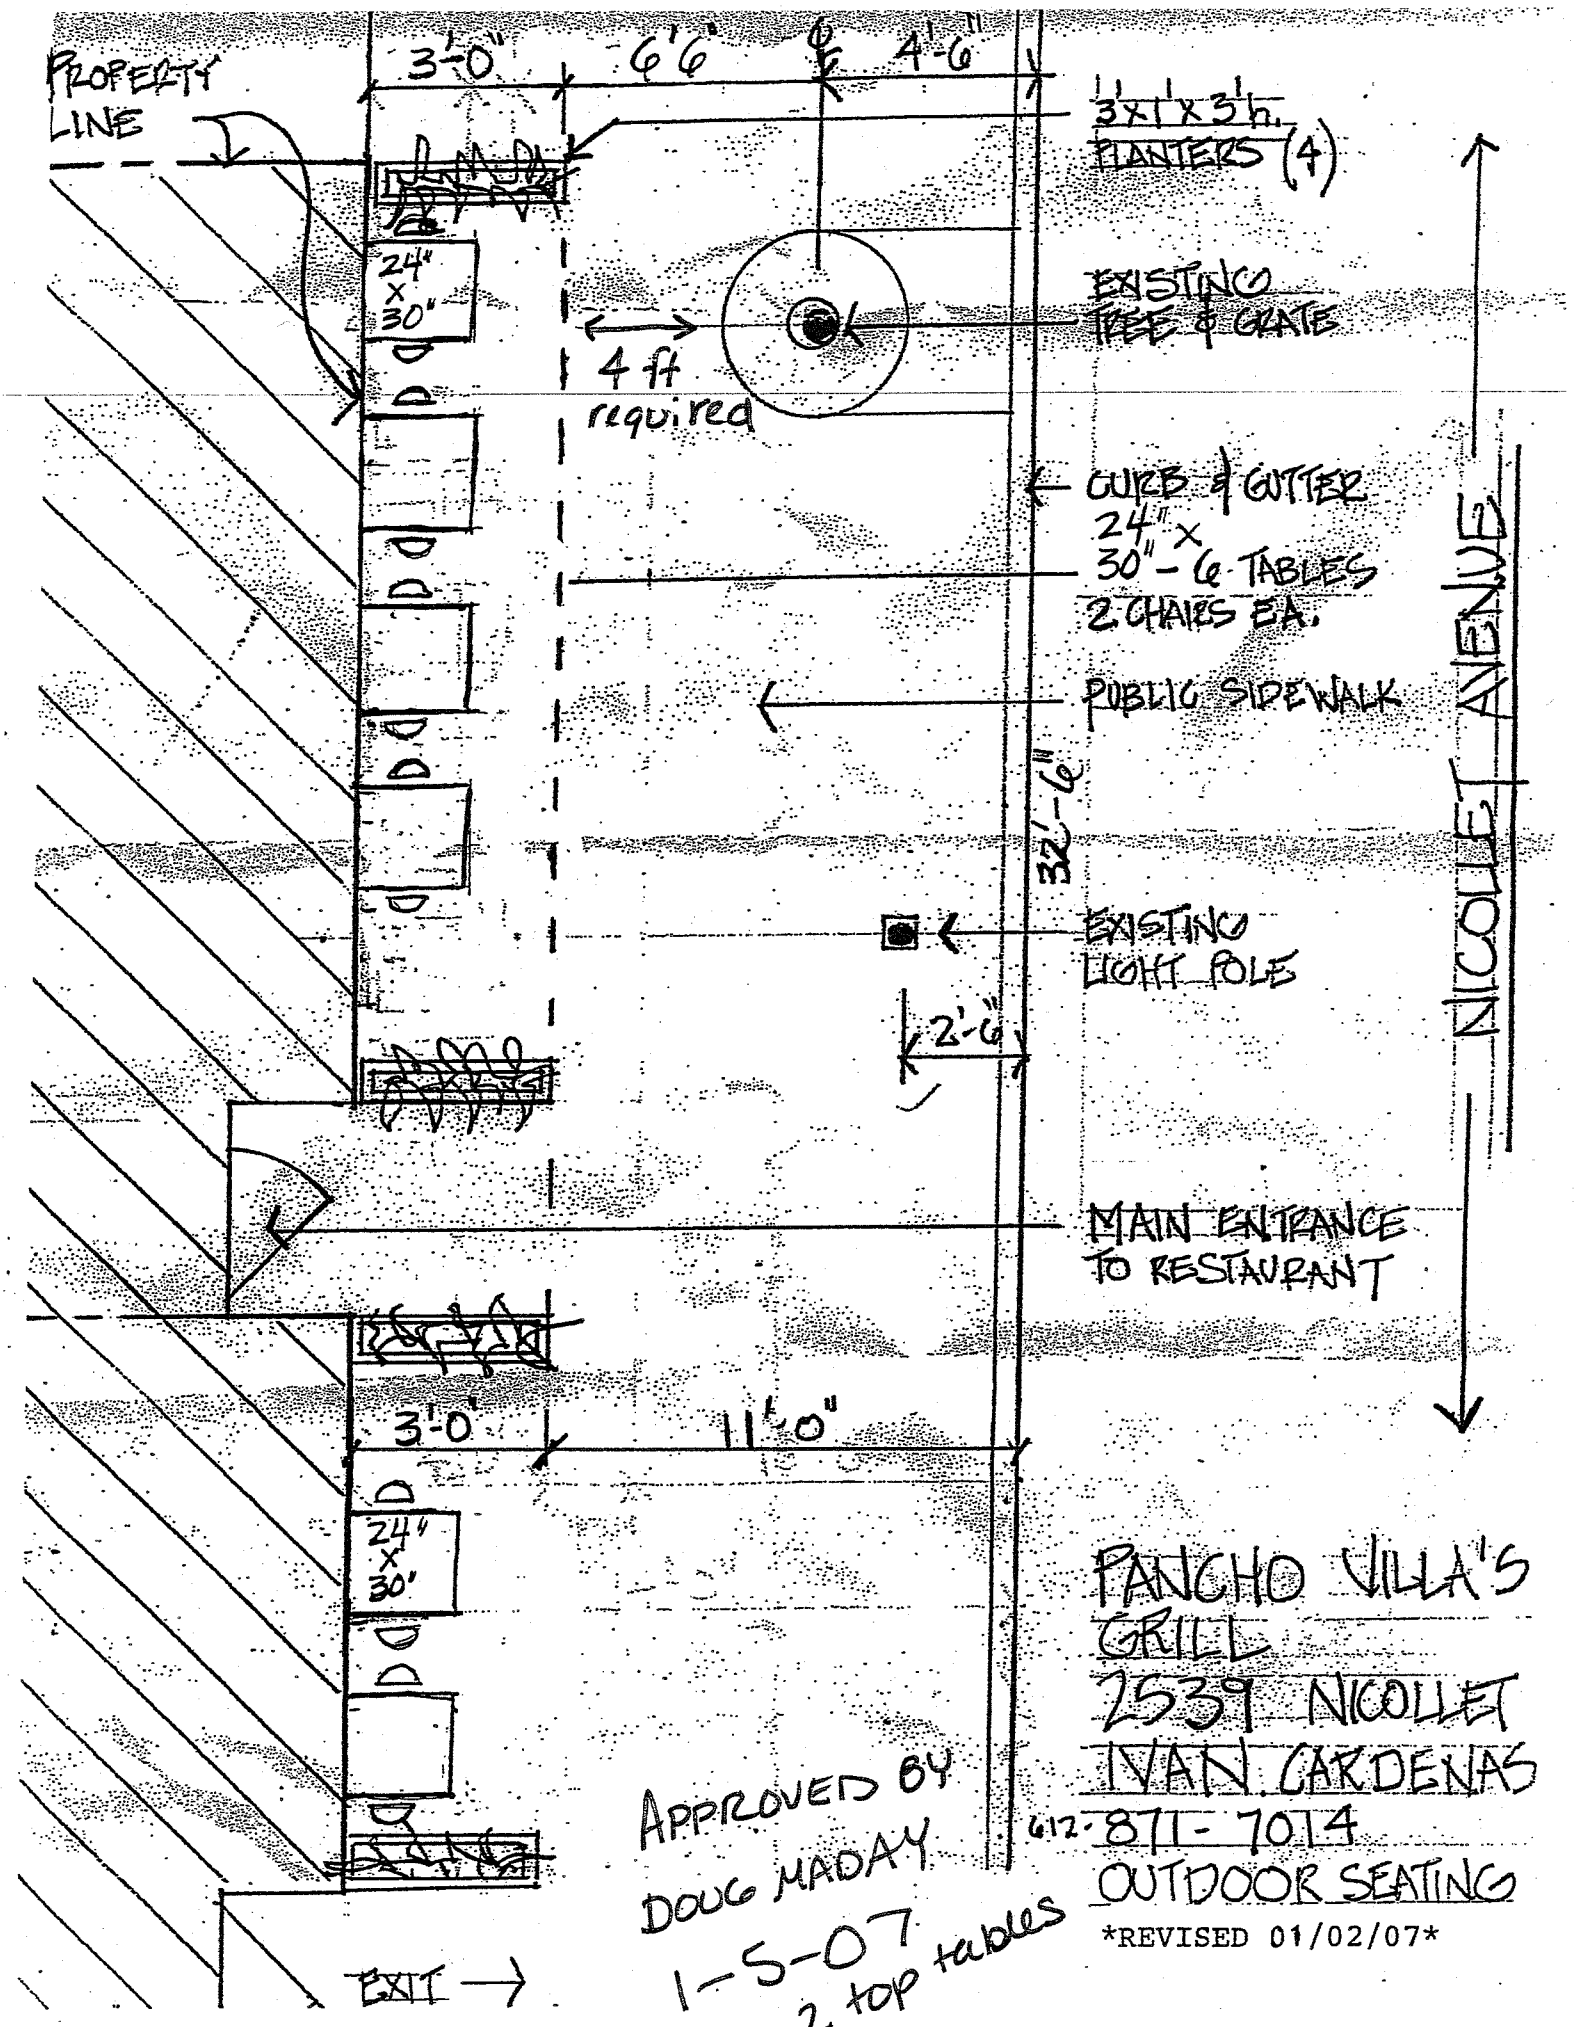
PROPERTY LINE
3'-0"
6'6"
4'-6"
3'x1'x3'h. PLANTERS (4)
24" x 30"
EXISTING TREE & GRATE
4 ft required
CURB & GUTTER
24" x 30" - 6 TABLES 2 CHAIRS EA.
PUBLIC SIDEWALK
32'-6"
EXISTING LIGHT POLE
2'-6"
NICOLLET AVENUE
MAIN ENTRANCE TO RESTAURANT
3'-0"
11'-0"
24" x 30"
EXIT →
APPROVED BY DOUG MADAY 1-5-07 6-2 top tables
PANCHO VILLA'S GRILL
2539 NICOLLET
IVAN CARDENAS
612-871-7014
OUTDOOR SEATING
REVISED 01/02/07