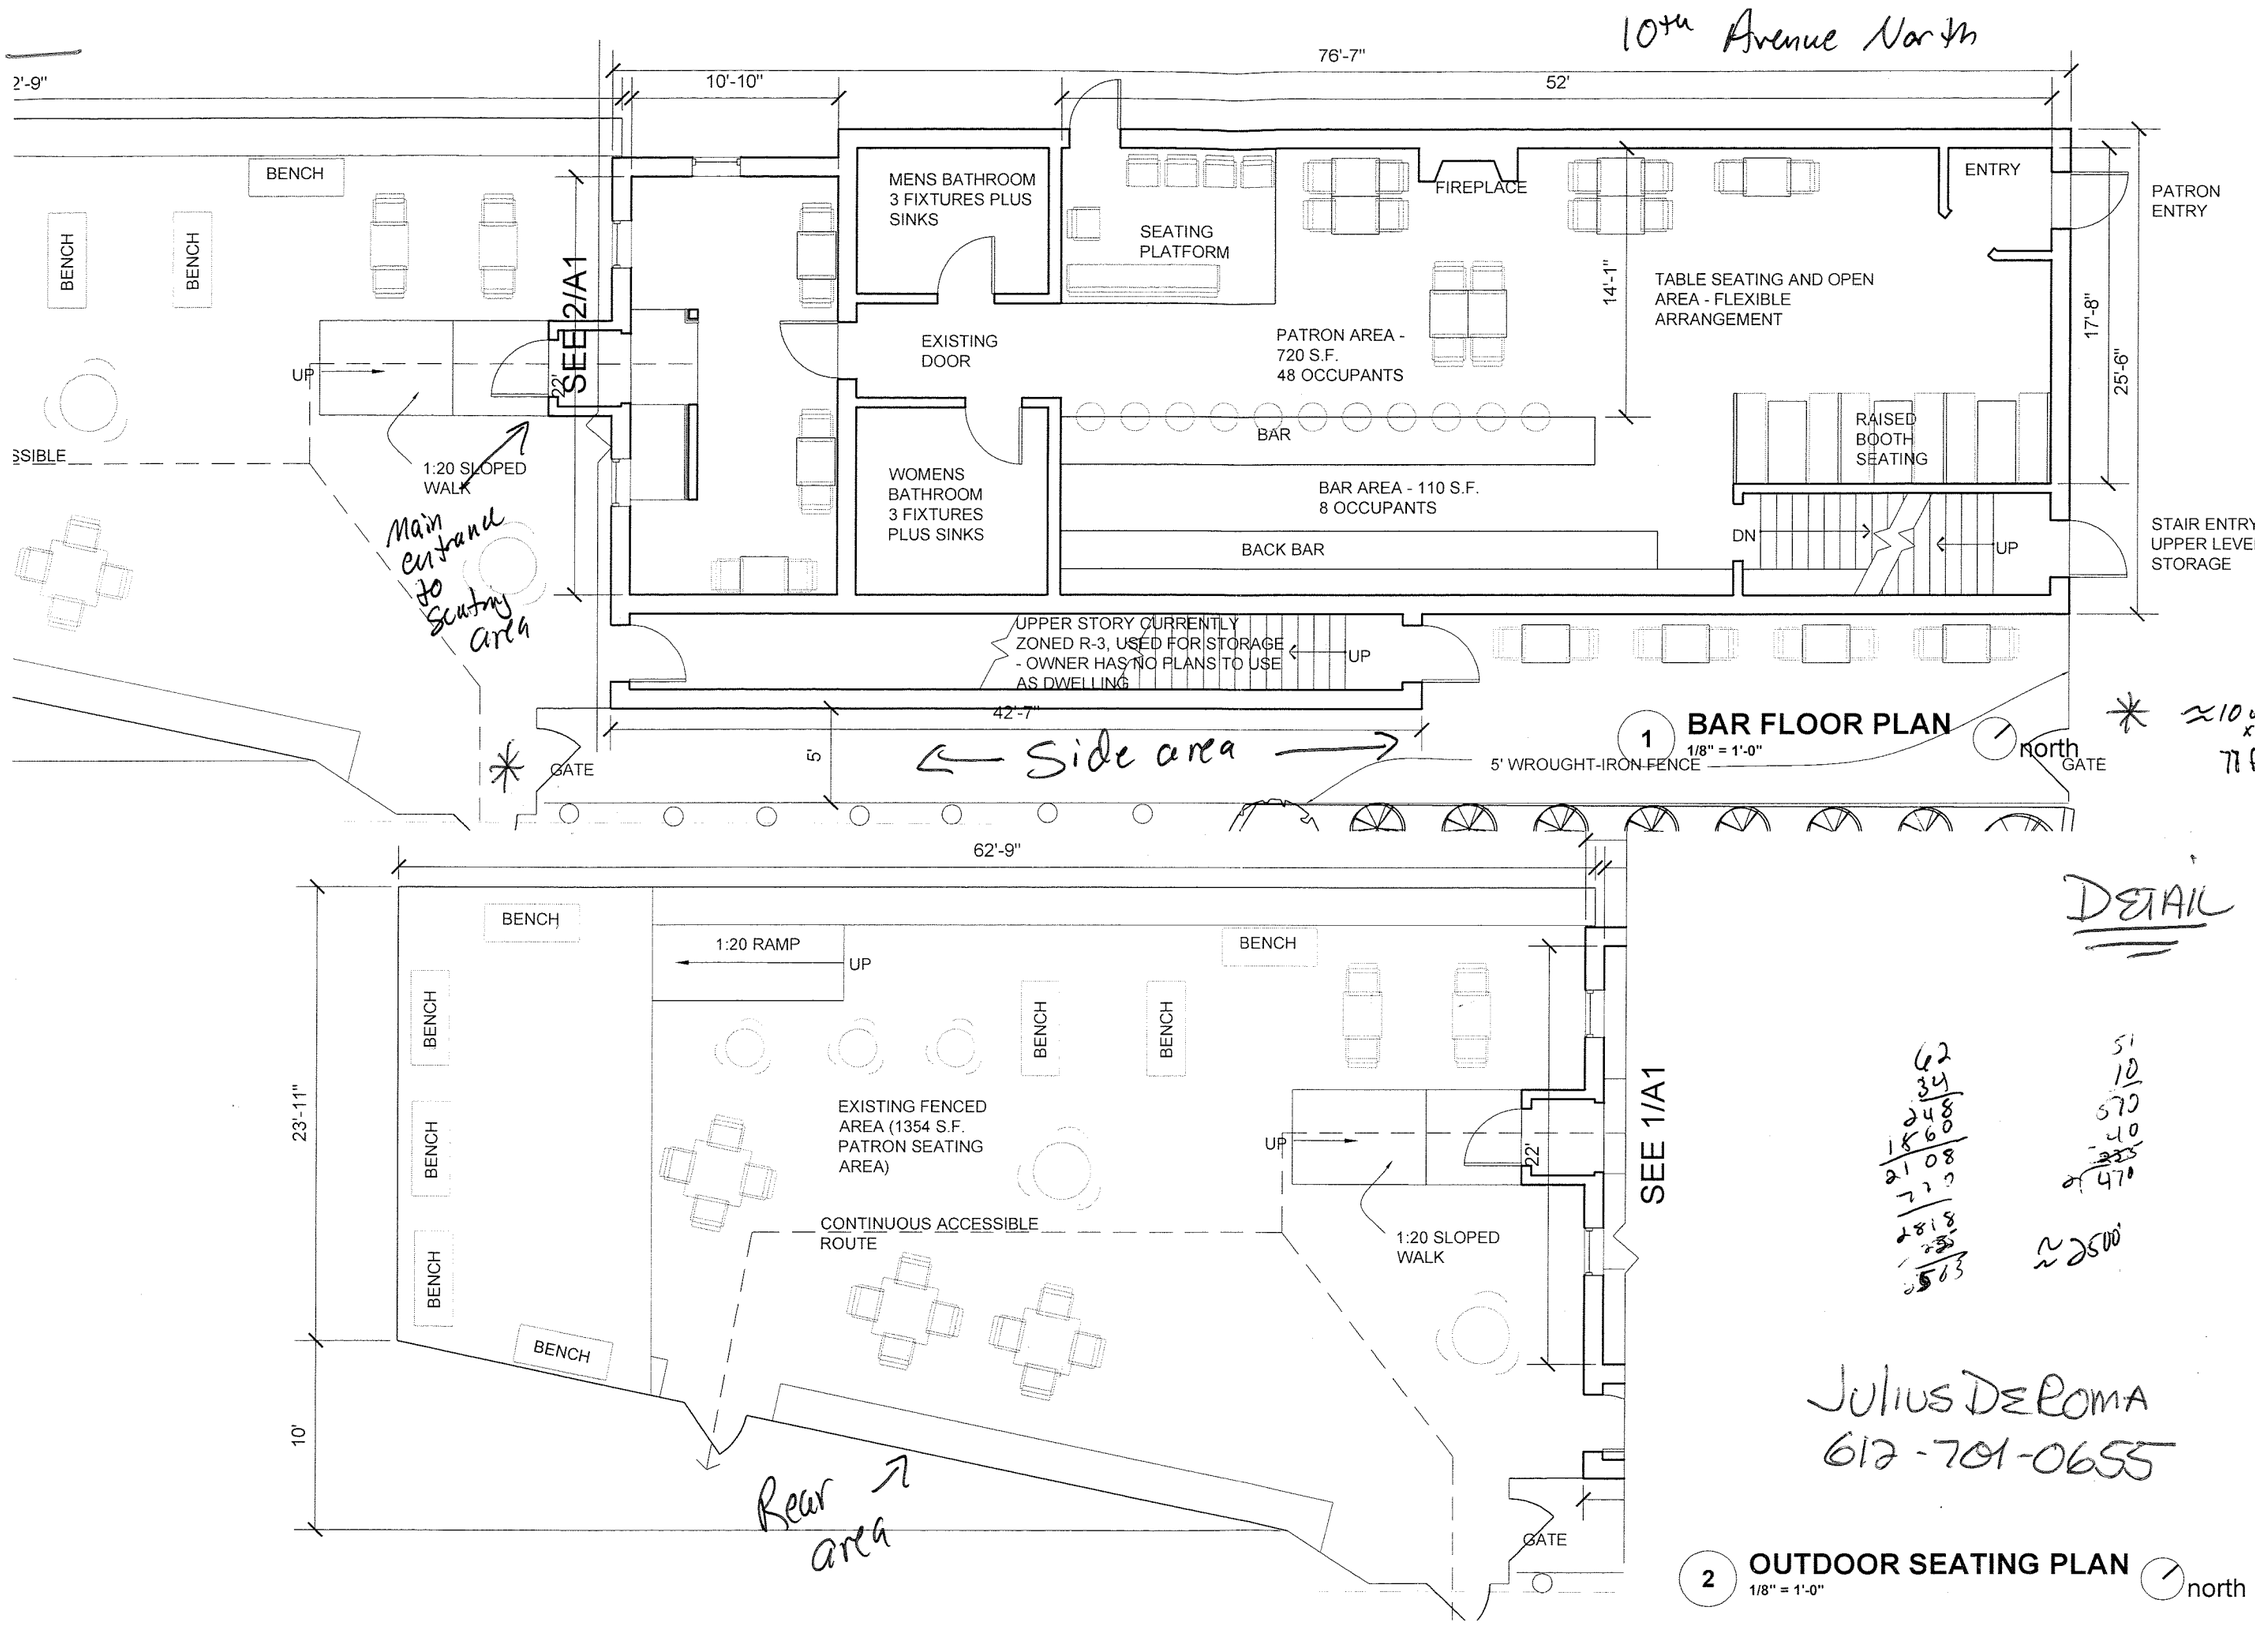

1 **BAR FLOOR PLAN**
1/8" = 1'-0"

DETAIL

62
34
248
1560
2108
720
2818
-225
2503

51
10
570
-40
-225
470

≈2500'

Julius DeRoma
612-701-0655

2 **OUTDOOR SEATING PLAN**
1/8" = 1'-0"
north

MACKEY MALIN ARCHITECTS
5200 WASHBURN AVE S MINNEAPOLIS MN
612 721 0489 MACKEYMALIN.COM

923 Washington Avenue N
Minneapolis Minnesota

PROJECT PHASE:
Schematic Design

PROJECT NUMBER:

ISSUE DATE:

ISSUE DATE	
1	03/09/09
2	08/10/09

I hereby certify that this plan, specification, or report was prepared by me or under my direct supervision and that I am a duly Licensed Architect under the laws of the State of Minnesota

Print Name Sara Malin

Signature

Date 08/10/09 License # 40063

DRAWN BY:
PM

A1
PLAN